LOCATION

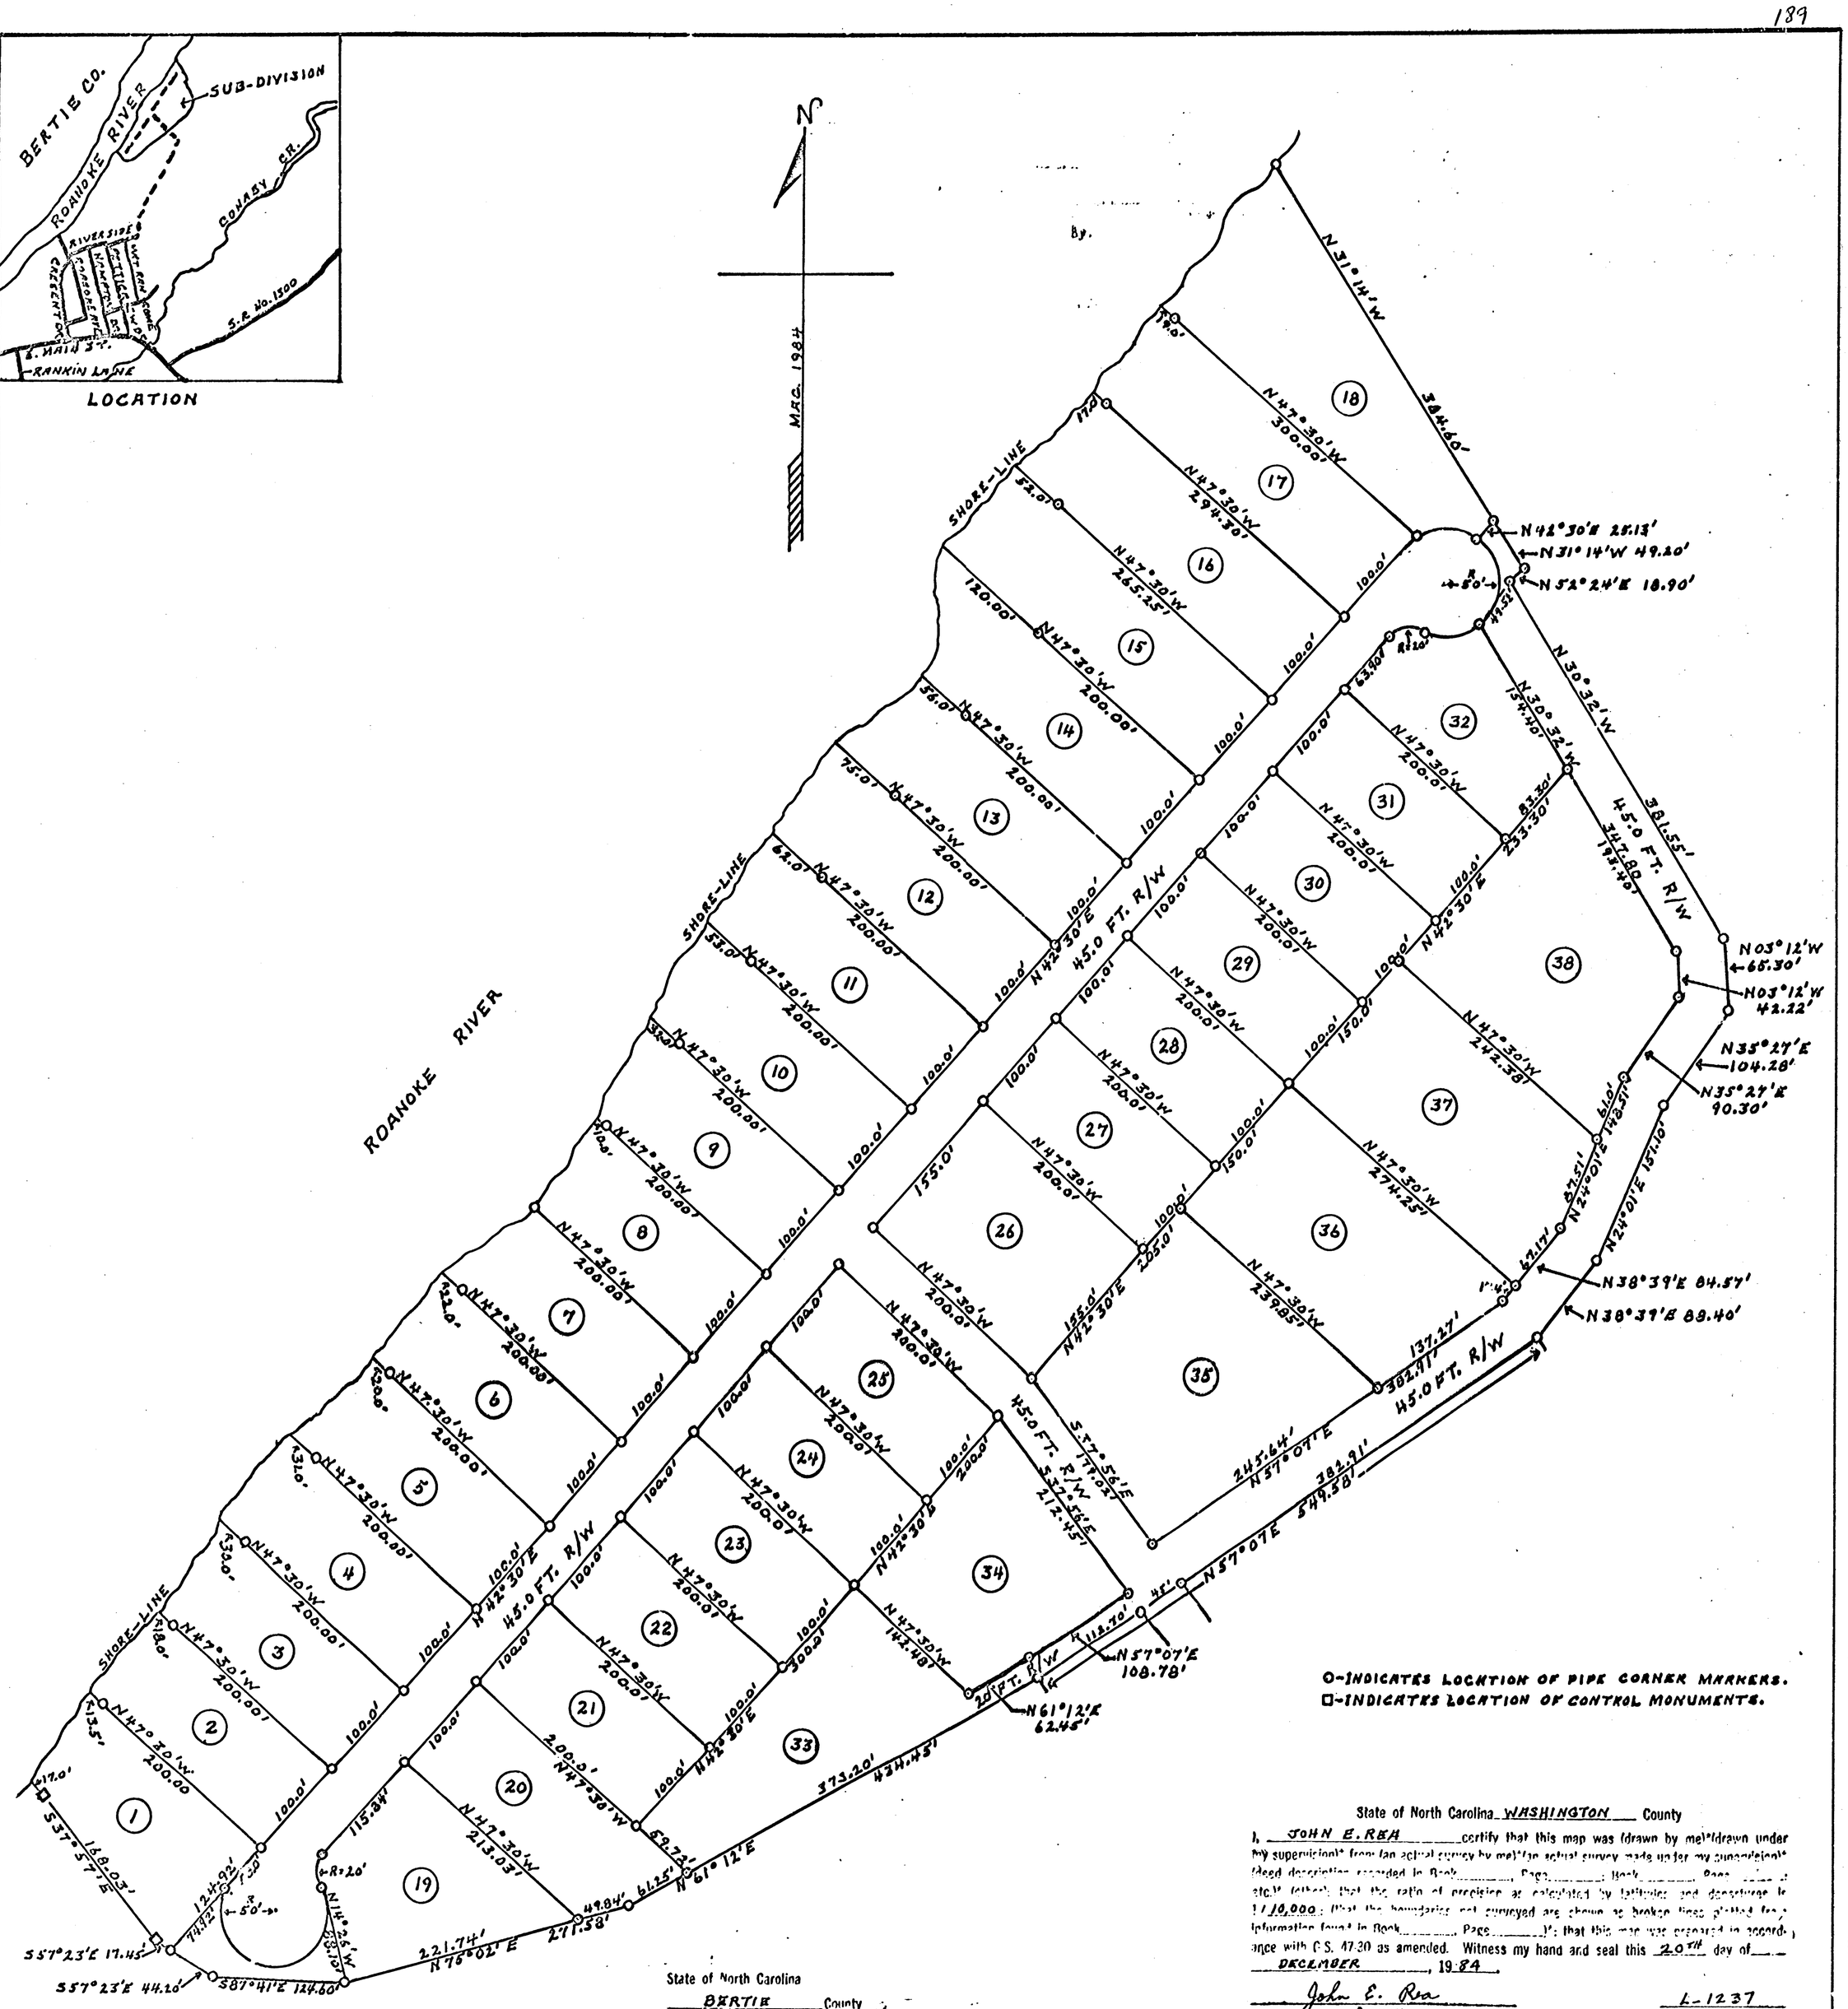

State of North Carolina
Washington County

The foregoing certificate of Bettie W. Rea, a N.P. of Bertie Co. NC is certified to be correct. This instrument was presented for registration and recorded in this office in PC 1, SLIDE 189

This 20 day of December, 1984 at 12:13 o'clock P M.

Greta N. Barber
Register of Deeds

By: Elaine G. Van Asst.

State of North Carolina
BERTIE County

I, a Notary Public of the County and State aforesaid certify that JOHN E. REA a registered land surveyor, personally appeared before me this day and acknowledged the execution of the foregoing instrument. Witness my hand and official stamp this 20TH day of DECEMBER, 1984.

My commission expires SEPT. 8, 1986

Bettie W. Rea
Notary Public

State of North Carolina
WASHINGTON County

I, JOHN E. REA certify that this map was (drawn by me)(drawn under my supervision) from (an actual survey by me)(an actual survey made under my supervision) (deed description recorded in Book _____, Page _____; Book _____, Page _____ etc.) (other); that the ratio of precision as calculated by latitudes and departures is 1/10,000; (that the boundaries not surveyed are shown as broken lines plotted from information found in Book _____, Page _____); that this map was prepared in accordance with G.S. 47-30 as amended. Witness my hand and seal this 20TH day of DECEMBER, 1984.

John E. Rea
Surveyor

L-1237
Reg. No.

NORTH CAROLINA REGISTERED SEAL L-1237 LAND SURVEYOR JOHN E. REA

APPROVED
WASHINGTON COUNTY
PLANNING OFFICE
DATE 12-20-84
Kionel West

MAP OF
ROANOKE SHORES SUB-DIVISION
PLYMOUTH TWP.—WASHINGTON CO., N. C.
SCALE: 1 IN. = 100 FT.—SURVEYED DEC. 18, 1984
BY: JOHN E. REA—REGISTERED SURVEYOR—L-1237
PLYMOUTH, NORTH CAROLINA

12:13