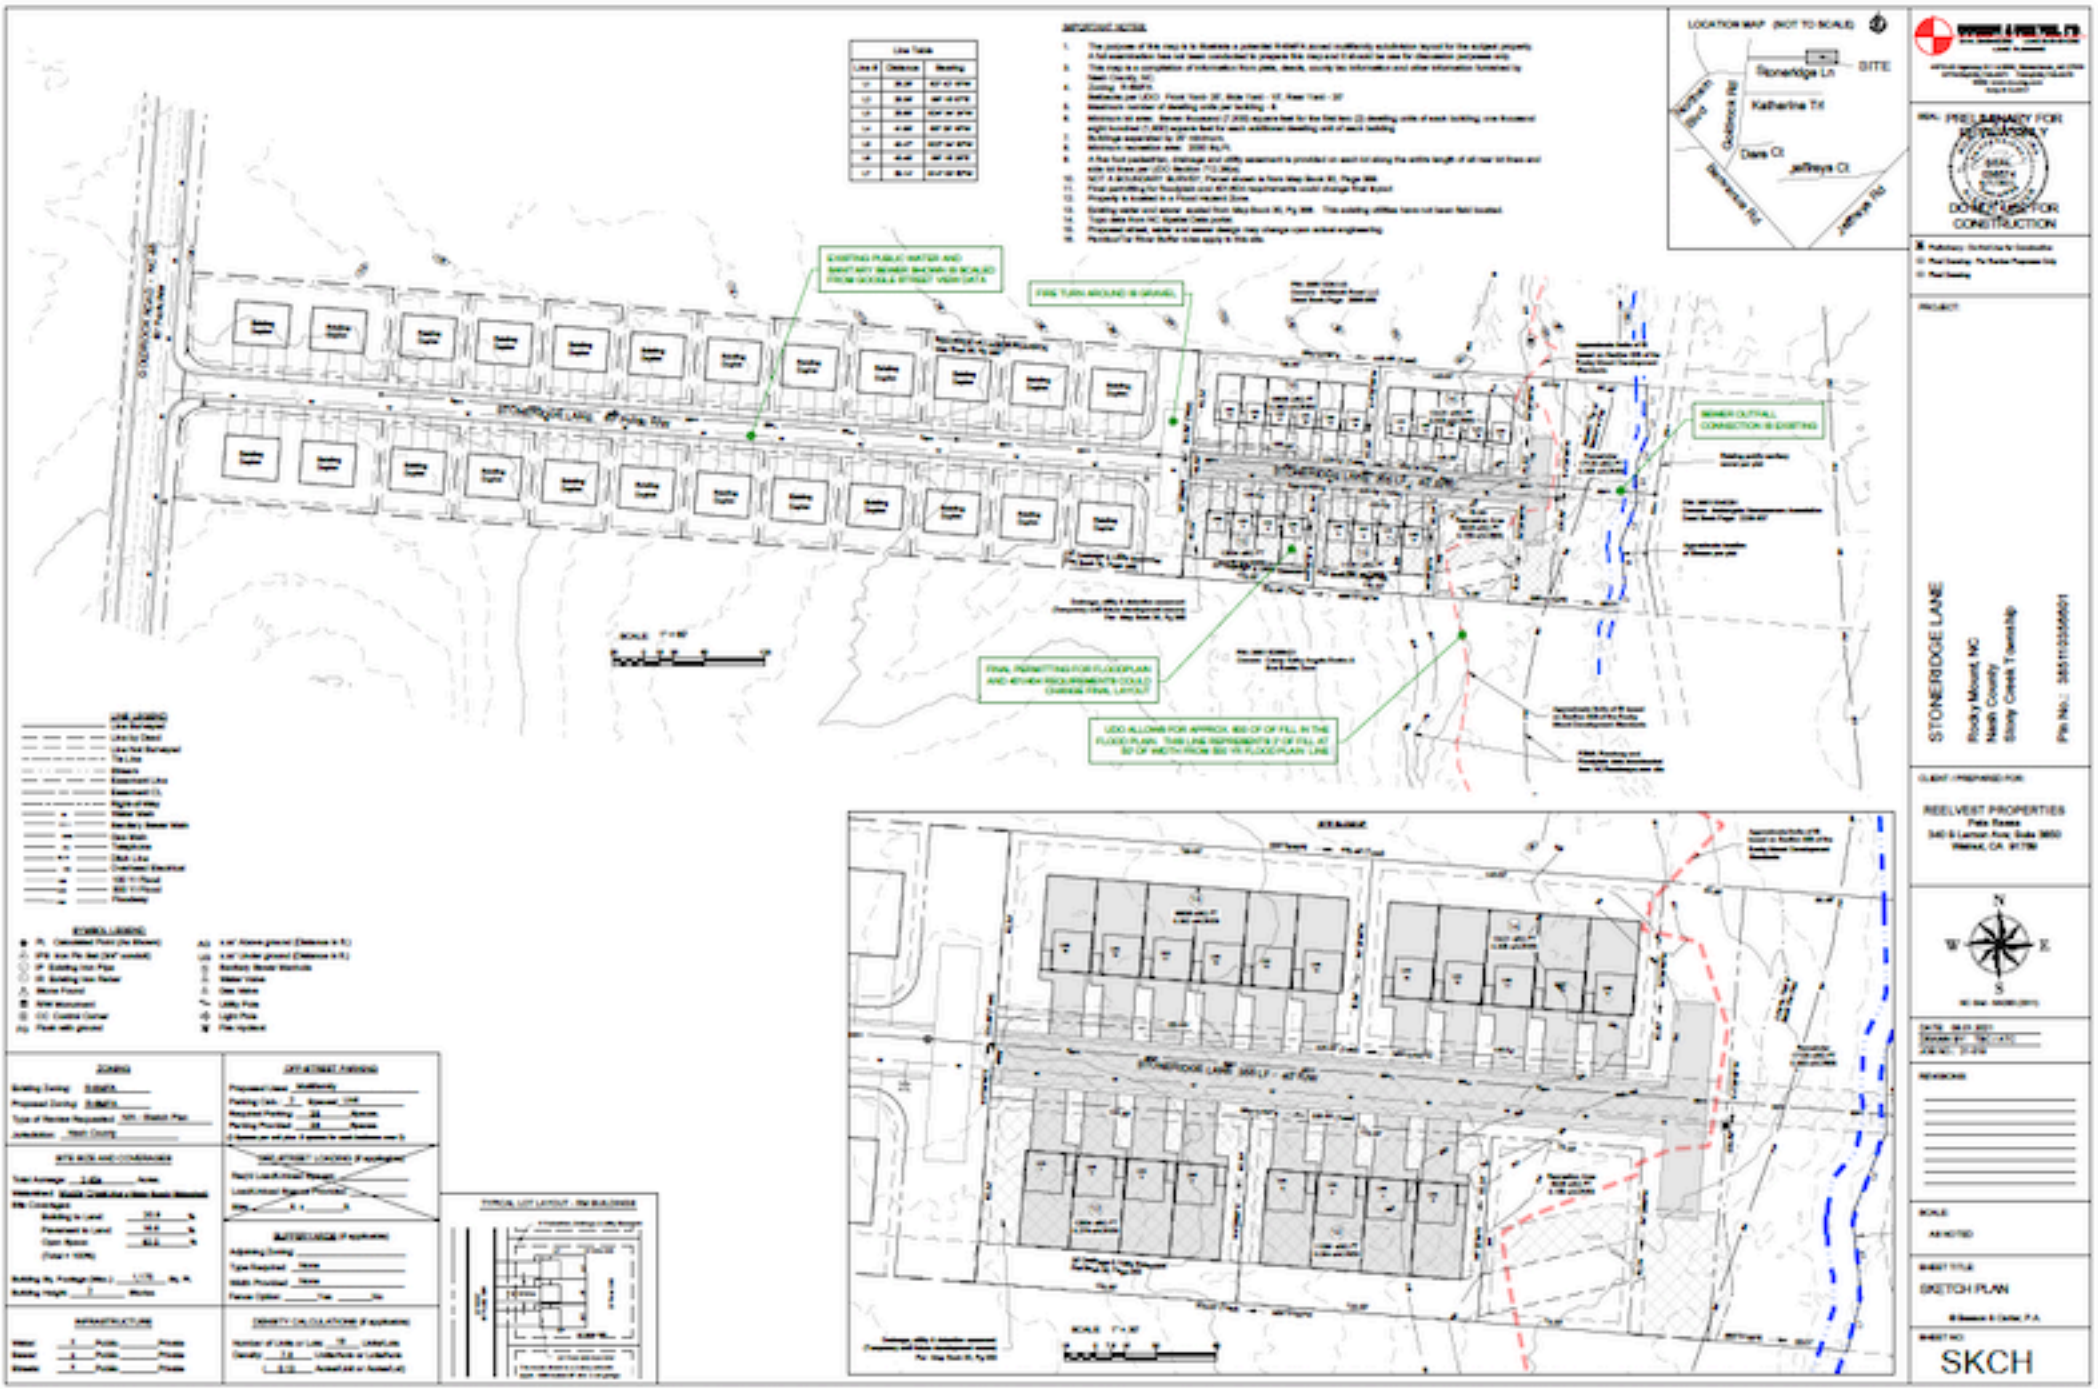
LOCATION MAP (NOT TO SCALE)
SITE
Ronaridge Ln
Katherine Trl
Dara Ct
Jeffreys Ct
Goldcrest Rd
Jeffreys Rd
EXISTING PUBLIC WATER AND SANITARY SEWER SHOWN IS SCALED FROM GOOGLE STREET VIEW DATA
FIRE TURN AROUND IS GRAVEL
SEWER OUTFALL CONNECTION IS EXISTING
FINAL PERMITTING FOR FLOODPLAIN AND 401/404 REQUIREMENTS COULD CHANGE FINAL LAYOUT
UDO ALLOWS FOR APPROX. 800 CF OF FILL IN THE FLOOD PLAIN. THIS LINE REPRESENTS 7 CF FILL AT 50' OF WIDTH FROM 800 YR FLOODPLAIN LINE
STONERIDGE LANE
SCALE 1" = 50'
PRELIMINARY FOR REVIEW ONLY
NOT RELEASED FOR CONSTRUCTION
STONERIDGE LANE
Rocky Mount, NC
Nash County
Stony Creek Township
File No.: 3551103566501
REELVEST PROPERTIES
Pete Reese
540 S Lemon Ave, Suite 3650
Walnut, CA 91789
SCALE
AS NOTED
SHEET TITLE
SKETCH PLAN
SHEET NO.
SKCH