Unofficial Document Unofficial Document

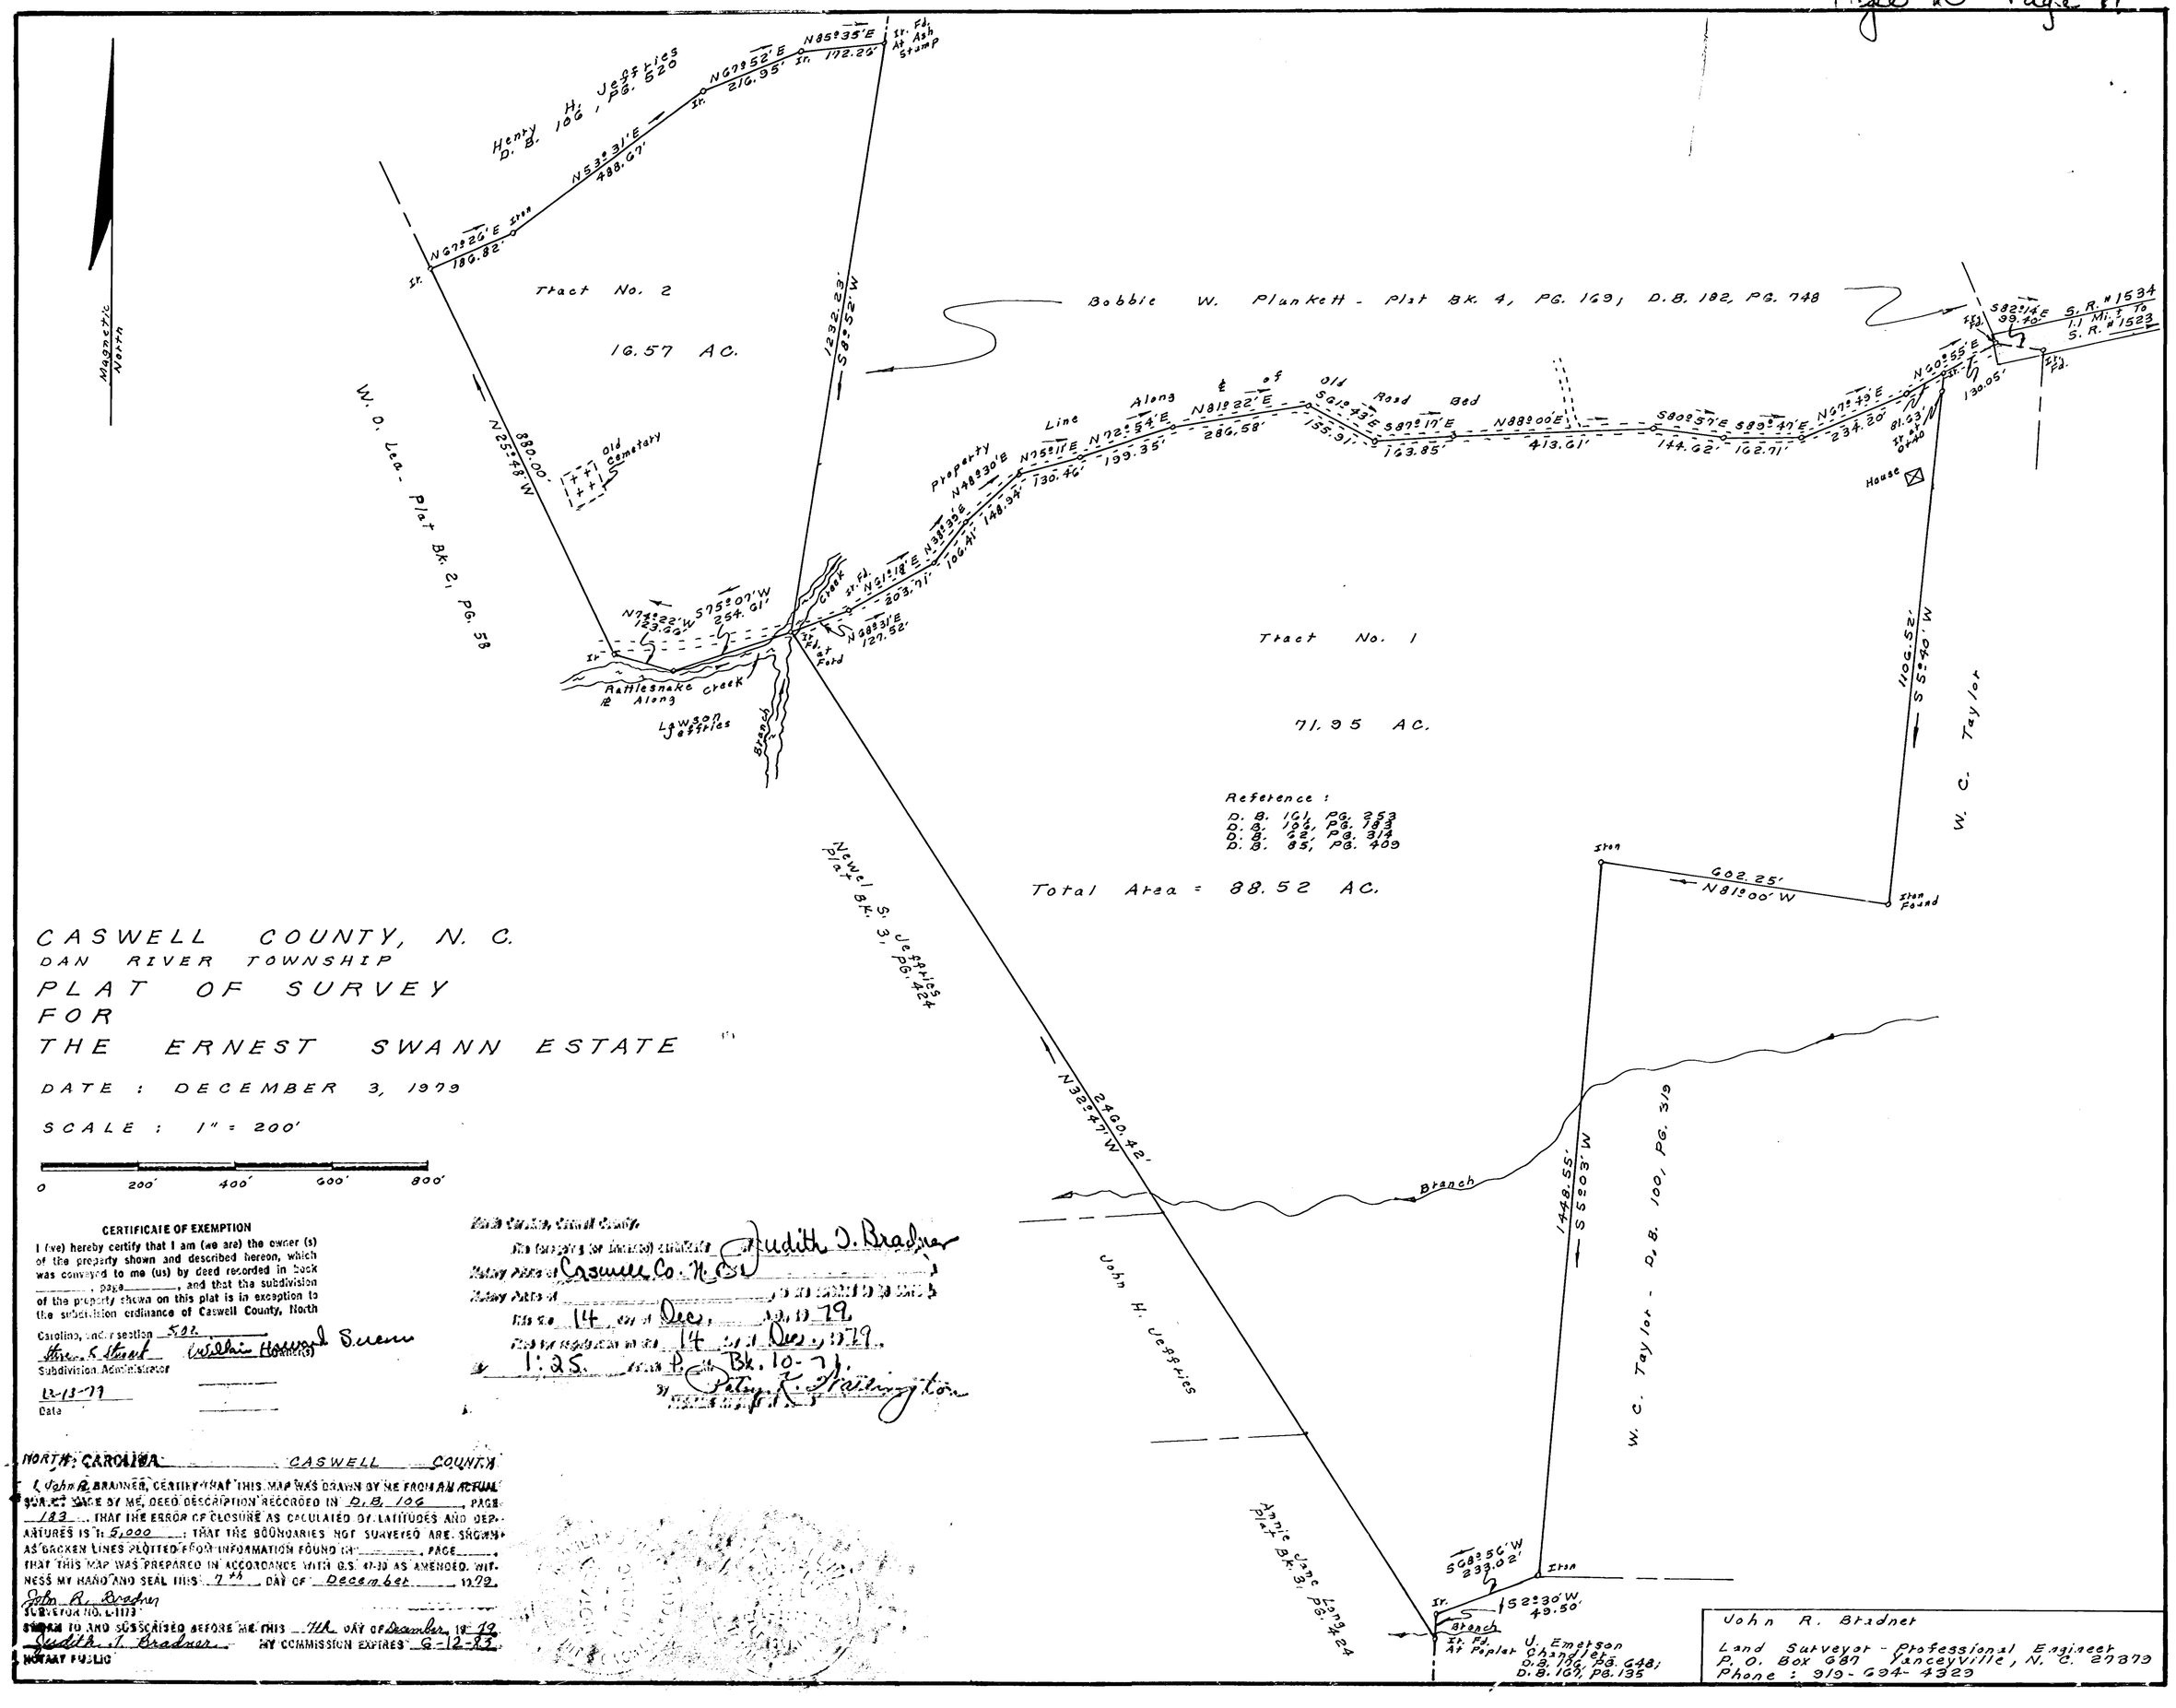

CASWELL COUNTY, N. C.
DAN RIVER TOWNSHIP
PLAT OF SURVEY
FOR
THE ERNEST SWANN ESTATE

DATE : DECEMBER 3, 1979

SCALE : 1" = 200'

0 200' 400' 600' 800'

CERTIFICATE OF EXEMPTION

I (we) hereby certify that I am (we are) the owner (s) of the property shown and described hereon, which was conveyed to me (us) by deed recorded in book _____, page _____, and that the subdivision of the property shown on this plat is in exception to the subdivision ordinance of Caswell County, North Carolina, under section 502.

Steve E. Stuart (William Howard Swann)
Subdivision Administrator

12-13-79
Date

Caswell County, North Carolina
The foregoing or annexed certificate of Judith T. Bradner
A Notary Public of Caswell Co. N.C.
is certified to be correct.
This the 14 day of Dec., A.D. 1979.
Registered this 14 day of Dec., 1979.
at 1:25 o'clock P.M. in Bk. 10-71.
By Patsy R. Washington
Register of Deeds

NORTH CAROLINA CASWELL COUNTY

I, John R. BRADNER, CERTIFY THAT THIS MAP WAS DRAWN BY ME FROM AN ACTUAL SURVEY MADE BY ME, DEED DESCRIPTION RECORDED IN D.B. 106 PAGE 183, THAT THE ERROR OF CLOSURE AS CALCULATED BY LATITUDES AND DEPARTURES IS 1: 5,000; THAT THE BOUNDARIES NOT SURVEYED ARE SHOWN AS BROKEN LINES PLOTTED FROM INFORMATION FOUND IN _____ PAGE _____. THAT THIS MAP WAS PREPARED IN ACCORDANCE WITH G.S. 47-30 AS AMENDED. WITNESS MY HAND AND SEAL THIS 7th DAY OF December 1979.

John R. Bradner
SURVEYOR NO. L-1173

SWORN TO AND SUBSCRIBED BEFORE ME THIS 7th DAY OF December, 1979
Judith T. Bradner MY COMMISSION EXPIRES 6-12-83
NOTARY PUBLIC

John R. Bradner
Land Surveyor - Professional Engineer
P. O. Box 681 Yanceyville, N. C. 27379
Phone : 919-694-4329