Unofficial Document Unofficial Document

Map 4 Page 224

property of

MARY F. KING ESTATE

ANDERSON TWP., CASWELL COUNTY, N. C.

AUGUST 1977, PHILLIP J. HALL, RLS 1378

Scale 1" = 200'

200' 100' 0' 200' 400' 600'

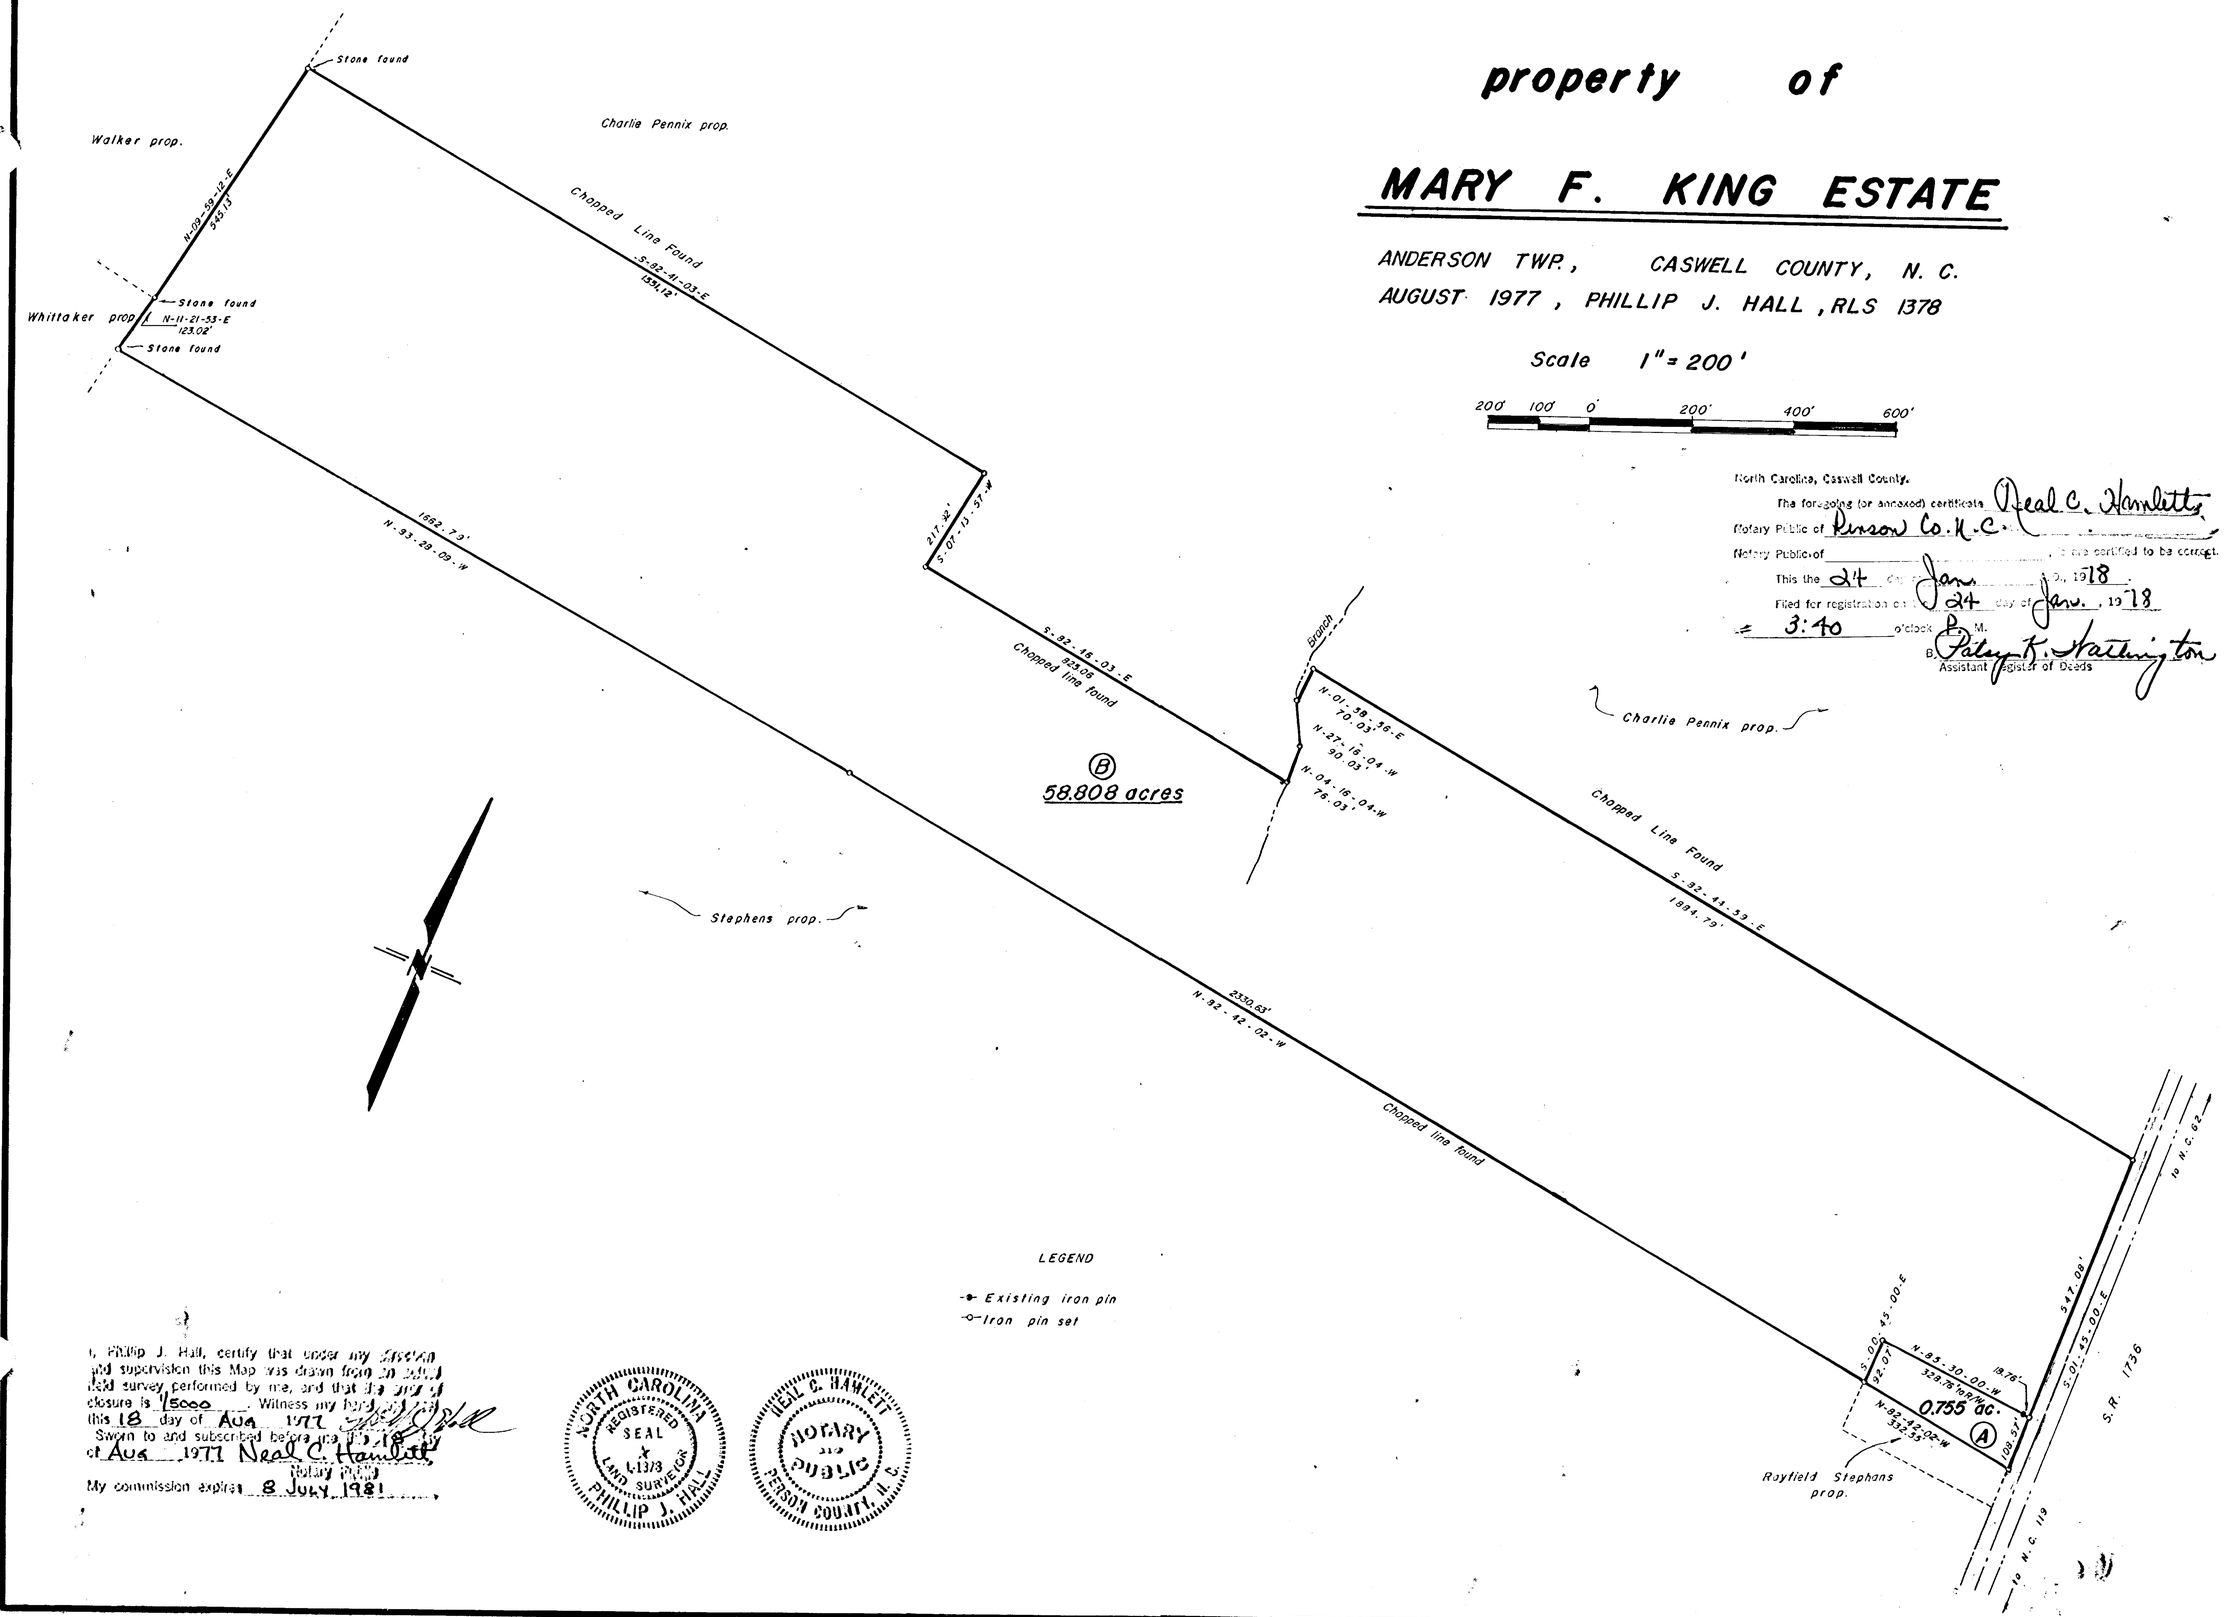

North Carolina, Caswell County.

The foregoing (or annexed) certificate of Neal C. Hamlett

Notary Public of Person Co. N.C.

Notary Public of _____ is certified to be correct.

This the 24 day of Jan. A.D., 1978

Filed for registration on the 24 day of Jan., 1978

at 3:40 o'clock P. M.

B. Patsy K. Harrington
Assistant Register of Deeds

I, Phillip J. Hall, certify that under my supervision and supervision this Map was drawn from an actual field survey performed by me, and that the error of closure is 1/5000. Witness my hand and seal this 18 day of Aug 1977

Sworn to and subscribed before me this 18 day of Aug 1977 Neal C. Hamlett
Notary Public

My commission expires 8 July 1981

NORTH CAROLINA REGISTERED SEAL L-1378 LAND SURVEYOR PHILLIP J. HALL

NEAL C. HAMLETT NOTARY PUBLIC PERSON COUNTY, N. C.