Unofficial Document Unofficial Document

12 96

12-96

NORTH CAROLINA, ROCKINGHAM COUNTY

I, A NOTARY PUBLIC OF THE COUNTY AND STATE AFORESAID, CERTIFY THAT C. E. ROBERTSON, A REGISTERED LAND SURVEYOR, PERSONALLY APPEARED BEFORE ME THIS DAY AND ACKNOWLEDGED THE EXECUTION OF THE FORECOING INSTRUMENT. WITNESS MY HAND AND OFFICIAL STAMP OR SEAL, THIS 8th DAY OF April, 1994.

Linda G. Foulks
NOTARY PUBLIC

MY COMMISSION EXPIRES 2-21-98

LINDA G. FOULKS NOTARY PUBLIC ROCKINGHAM COUNTY, N.C.

NORTH CAROLINA
ROCKINGHAM COUNTY

I, C.E. ROBERTSON, CERTIFY THAT THIS PLAT WAS DRAWN UNDER MY SUPERVISION FROM AN ACTUAL SURVEY MADE UNDER MY SUPERVISION DEED DESCRIPTION RECORDED IN BOOK 261, PAGE 76; THAT THE BOUNDARIES NOT SURVEYED ARE SHOWN AS BROKEN LINES; THAT THE RATIO OF PRECISION AS CALCULATED IS 1:10,000; THAT THIS PLAT WAS PREPARED IN ACCORDANCE WITH G.S. 47-30 AS AMENDED. WITNESS MY ORIGINAL SIGNATURE, REGISTRATION NUMBER AND SEAL THIS 8th DAY OF April, A.D., 1994.

C. E. Robertson
SURVEYOR

L-1421
REGISTRATION NUMBER

NORTH CAROLINA PROFESSIONAL SEAL L-1421 LAND SURVEYOR C.E. ROBERTSON

THIS PLAT OF SURVEY IS OF AN EXISTING PARCEL OR PARCELS OF LAND.

C. E. Robertson
C.E. ROBERTSON, R. L. S. L-1421

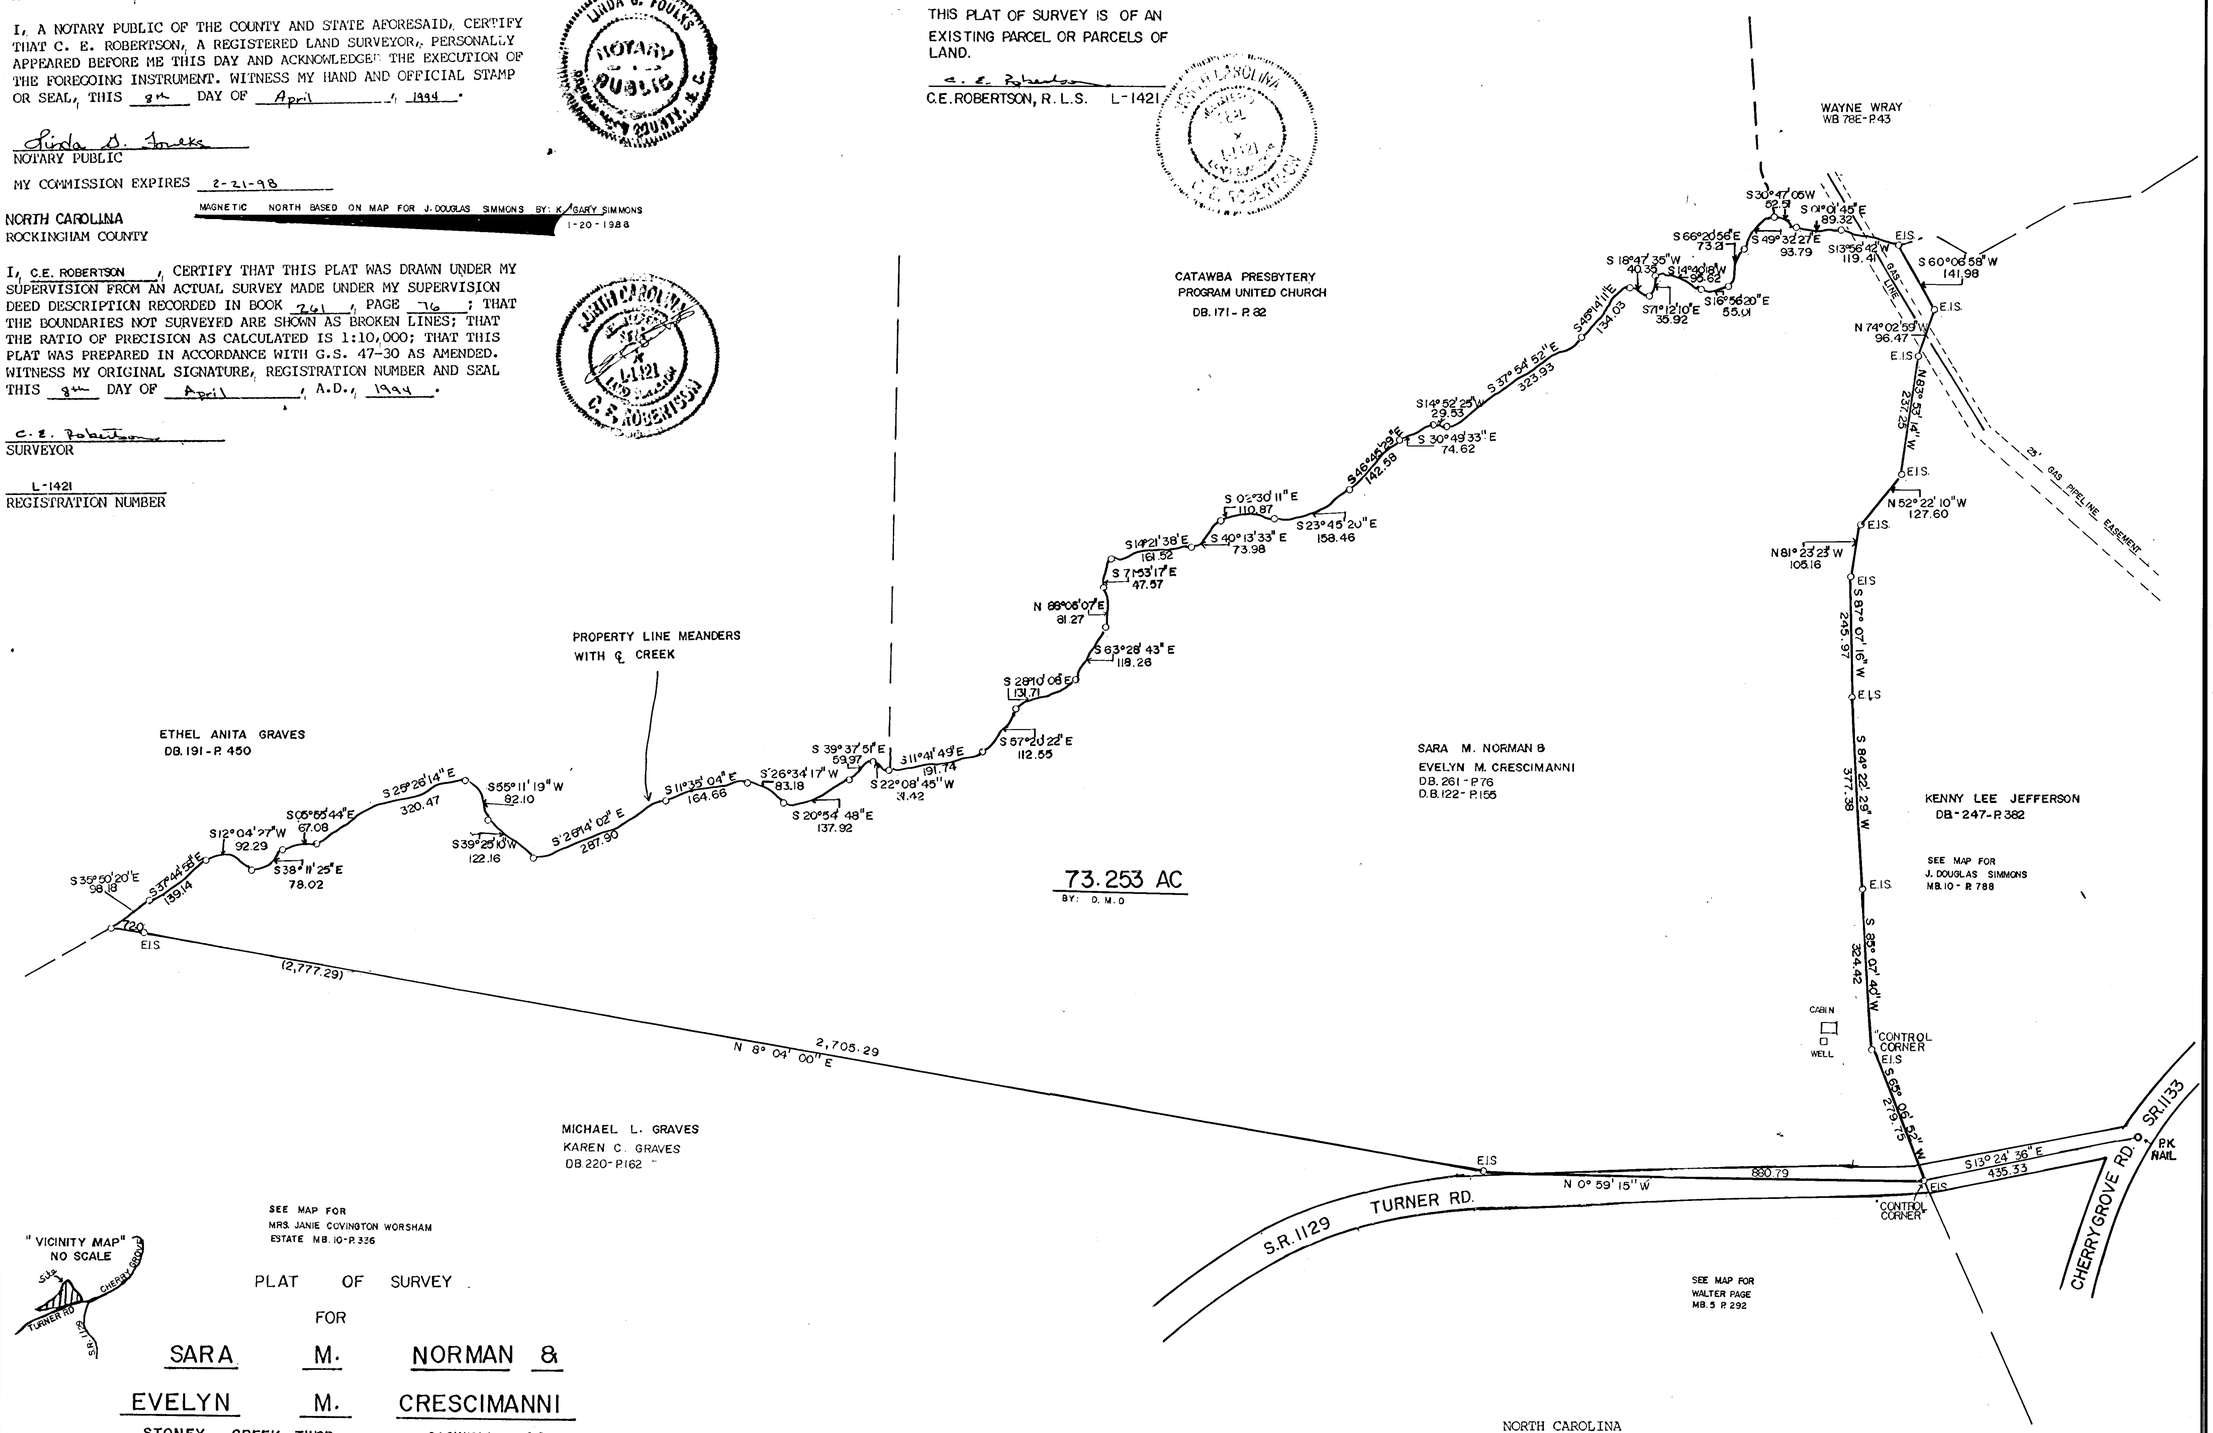

PLAT OF SURVEY

FOR

SARA M. NORMAN &

EVELYN M. CRESCIMANNI

STONEY CREEK TWSP. CASWELL CO.

NORTH CAROLINA

APRIL 8, 1994 SCALE 1" = 200'

200 0 200 300 400

SCALE

C.E. ROBERTSON & ASSOCIATES

REGISTERED LAND SURVEYORS L-1421

EDEN, N.C.

LEGEND

EIS — EXISTING IRON STAKE
IS — IRON SET
MON. — RIGHT-OF-WAY MONUMENT
℄ — CENTER LINE
MH — MAN HOLE
R/W — RIGHT-OF-WAY
O.H. ELEC. — OVERHEAD ELECTRIC LINE
U.G. ELEC. — UNDERGROUND ELECTRIC LINE

NORTH CAROLINA
CASWELL COUNTY

THE FOREGOING CERTIFICATE OF Linda G. Foulks A NOTARY PUBLIC OF Rockingham Co. N.C. COUNTY, STATE OF N. C., IS CERTIFIED TO BE CORRECT.
FILED FOR REGISTRATION AT 3:10 O'CLOCK P. M. ON THE 03 DAY OF October, 1994 AND RECORDED IN BOOK 12, PAGE 96.

MARY LEE CARTER, REGISTER OF DEEDS

BY: Mary Lee Carter, Register of Deeds
ASS'T/DEPUTY REGISTER OF DEEDS

94-4-8 (R).