2-87-7

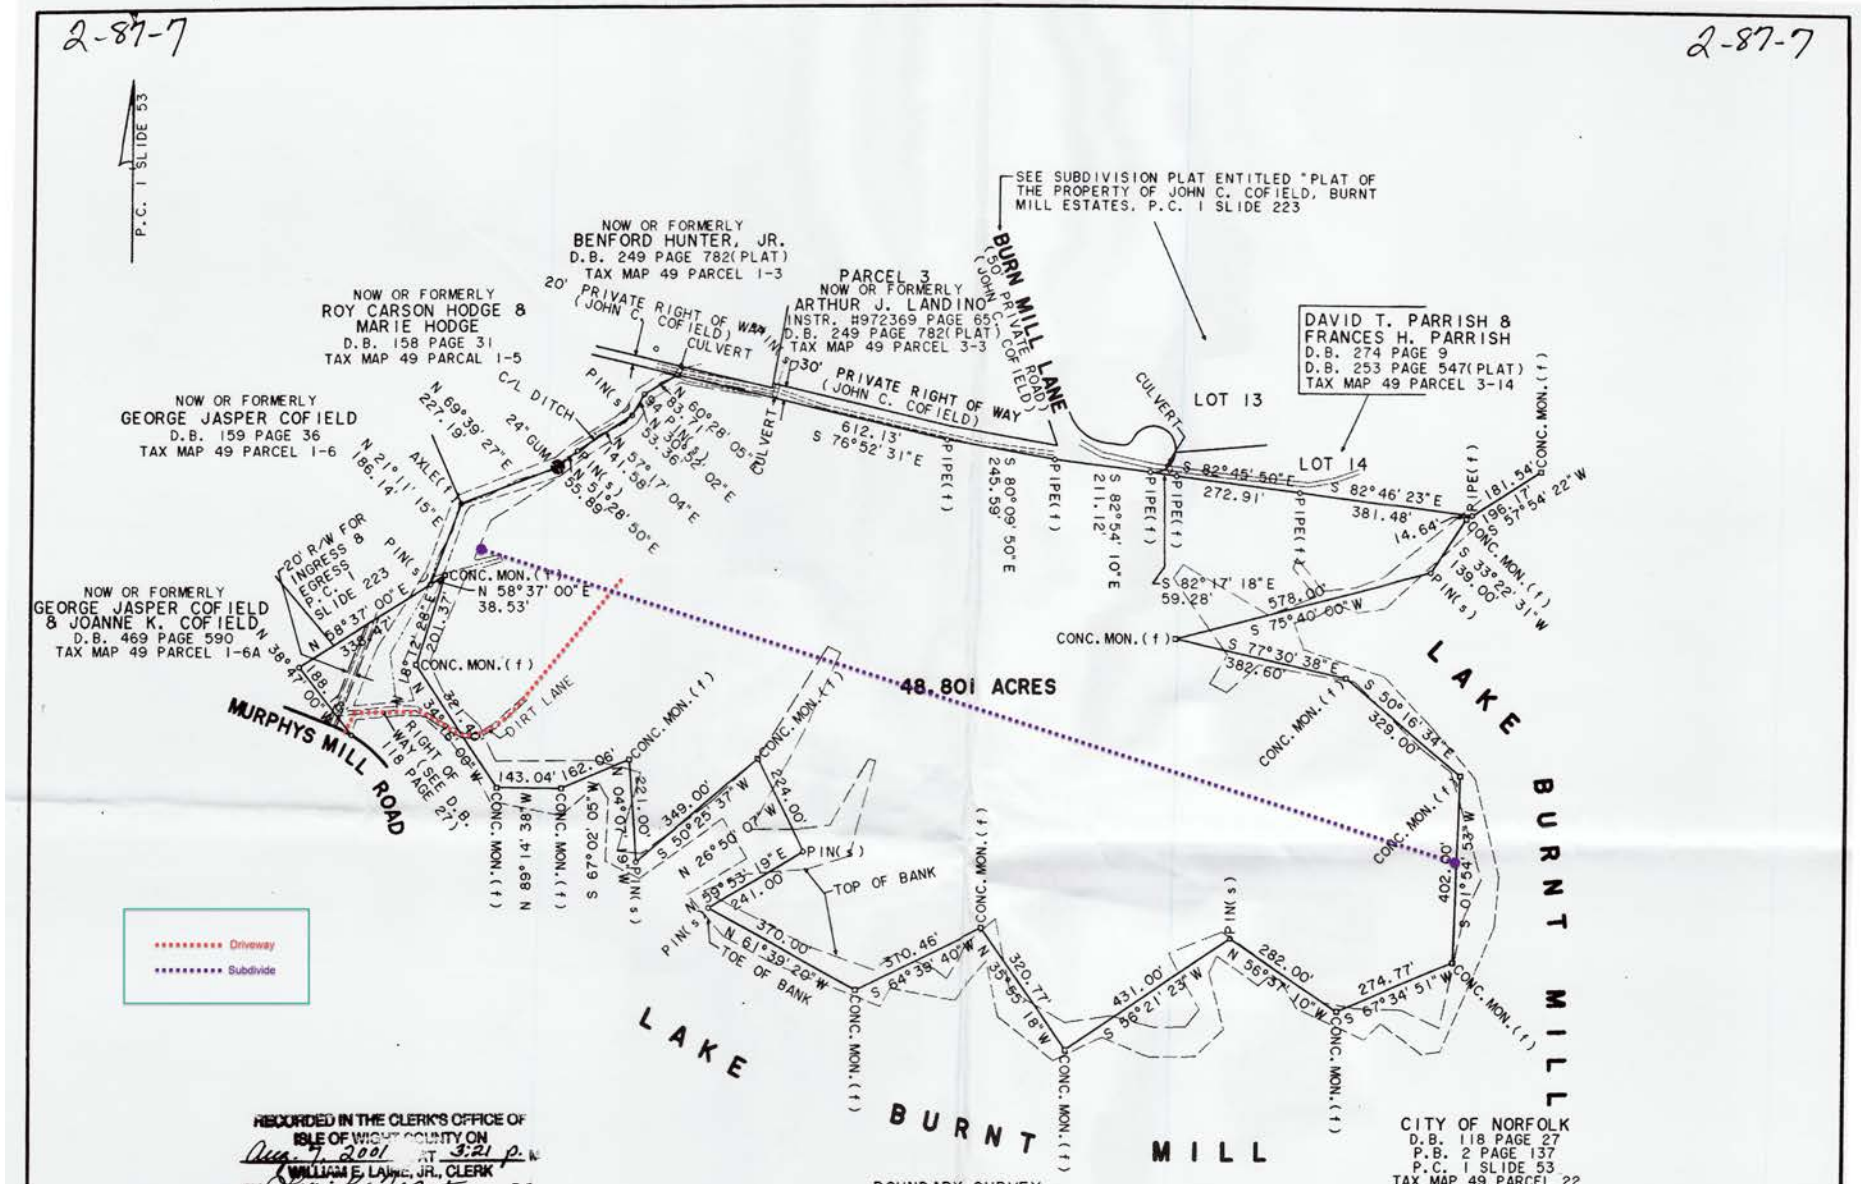

CITY OF NORFOLK
D.B. 118 PAGE 27
P.B. 2 PAGE 137
P.C. 1 SLIDE 53
TAX MAP 49 PARCEL 22

RECORDED IN THE CLERK'S OFFICE OF ISLE OF WIGHT COUNTY ON Aug. 7, 2001 AT 3:21 p.M.
WILLIAM E. LAING, JR., CLERK
BY Tonie R. Grant D.C.

For Deed See: Inst #01-3960

REFERENCE:
D.B. 189 PAGE 431
TAX MAP 49 PARCEL 1-7

BOUNDARY SURVEY
PROPERTY STANDING IN THE NAME OF

PORTSMOUTH BOARD OF MISSIONS AND CHURCH EXTENSION OF THE METHODIST CHURCH, INCORPORATED, A VIRGINIA CORPORATIVE

REFERENCE DEED BOOK 189 PAGE 431
ISLE OF WIGHT COUNTY, VIRGINIA

SCALE 1" = 200' DECEMBER 4, 2000

ERNEST C. HAWKINS, JR. AND ASSOCIATES
SURVEYORS AND PLANNERS
1108 WILROY ROAD
SUFFOLK, VIRGINIA 23434
PHONE 757-393-6262 OR 757-934-0758

COMMONWEALTH OF VIRGINIA
8-07-01
ERNEST C. HAWKINS, JR.
No. 001097
LAND SURVEYOR

2-87-7

F.B. 196 PAGE 131-133

JOB NO. 00-0793