Plat of Survey of Property
Owned By
HEIRS OF J. H. PEPPER ESTATE

Location:
Near Barley
Hicksford District
Greensville County
Virginia

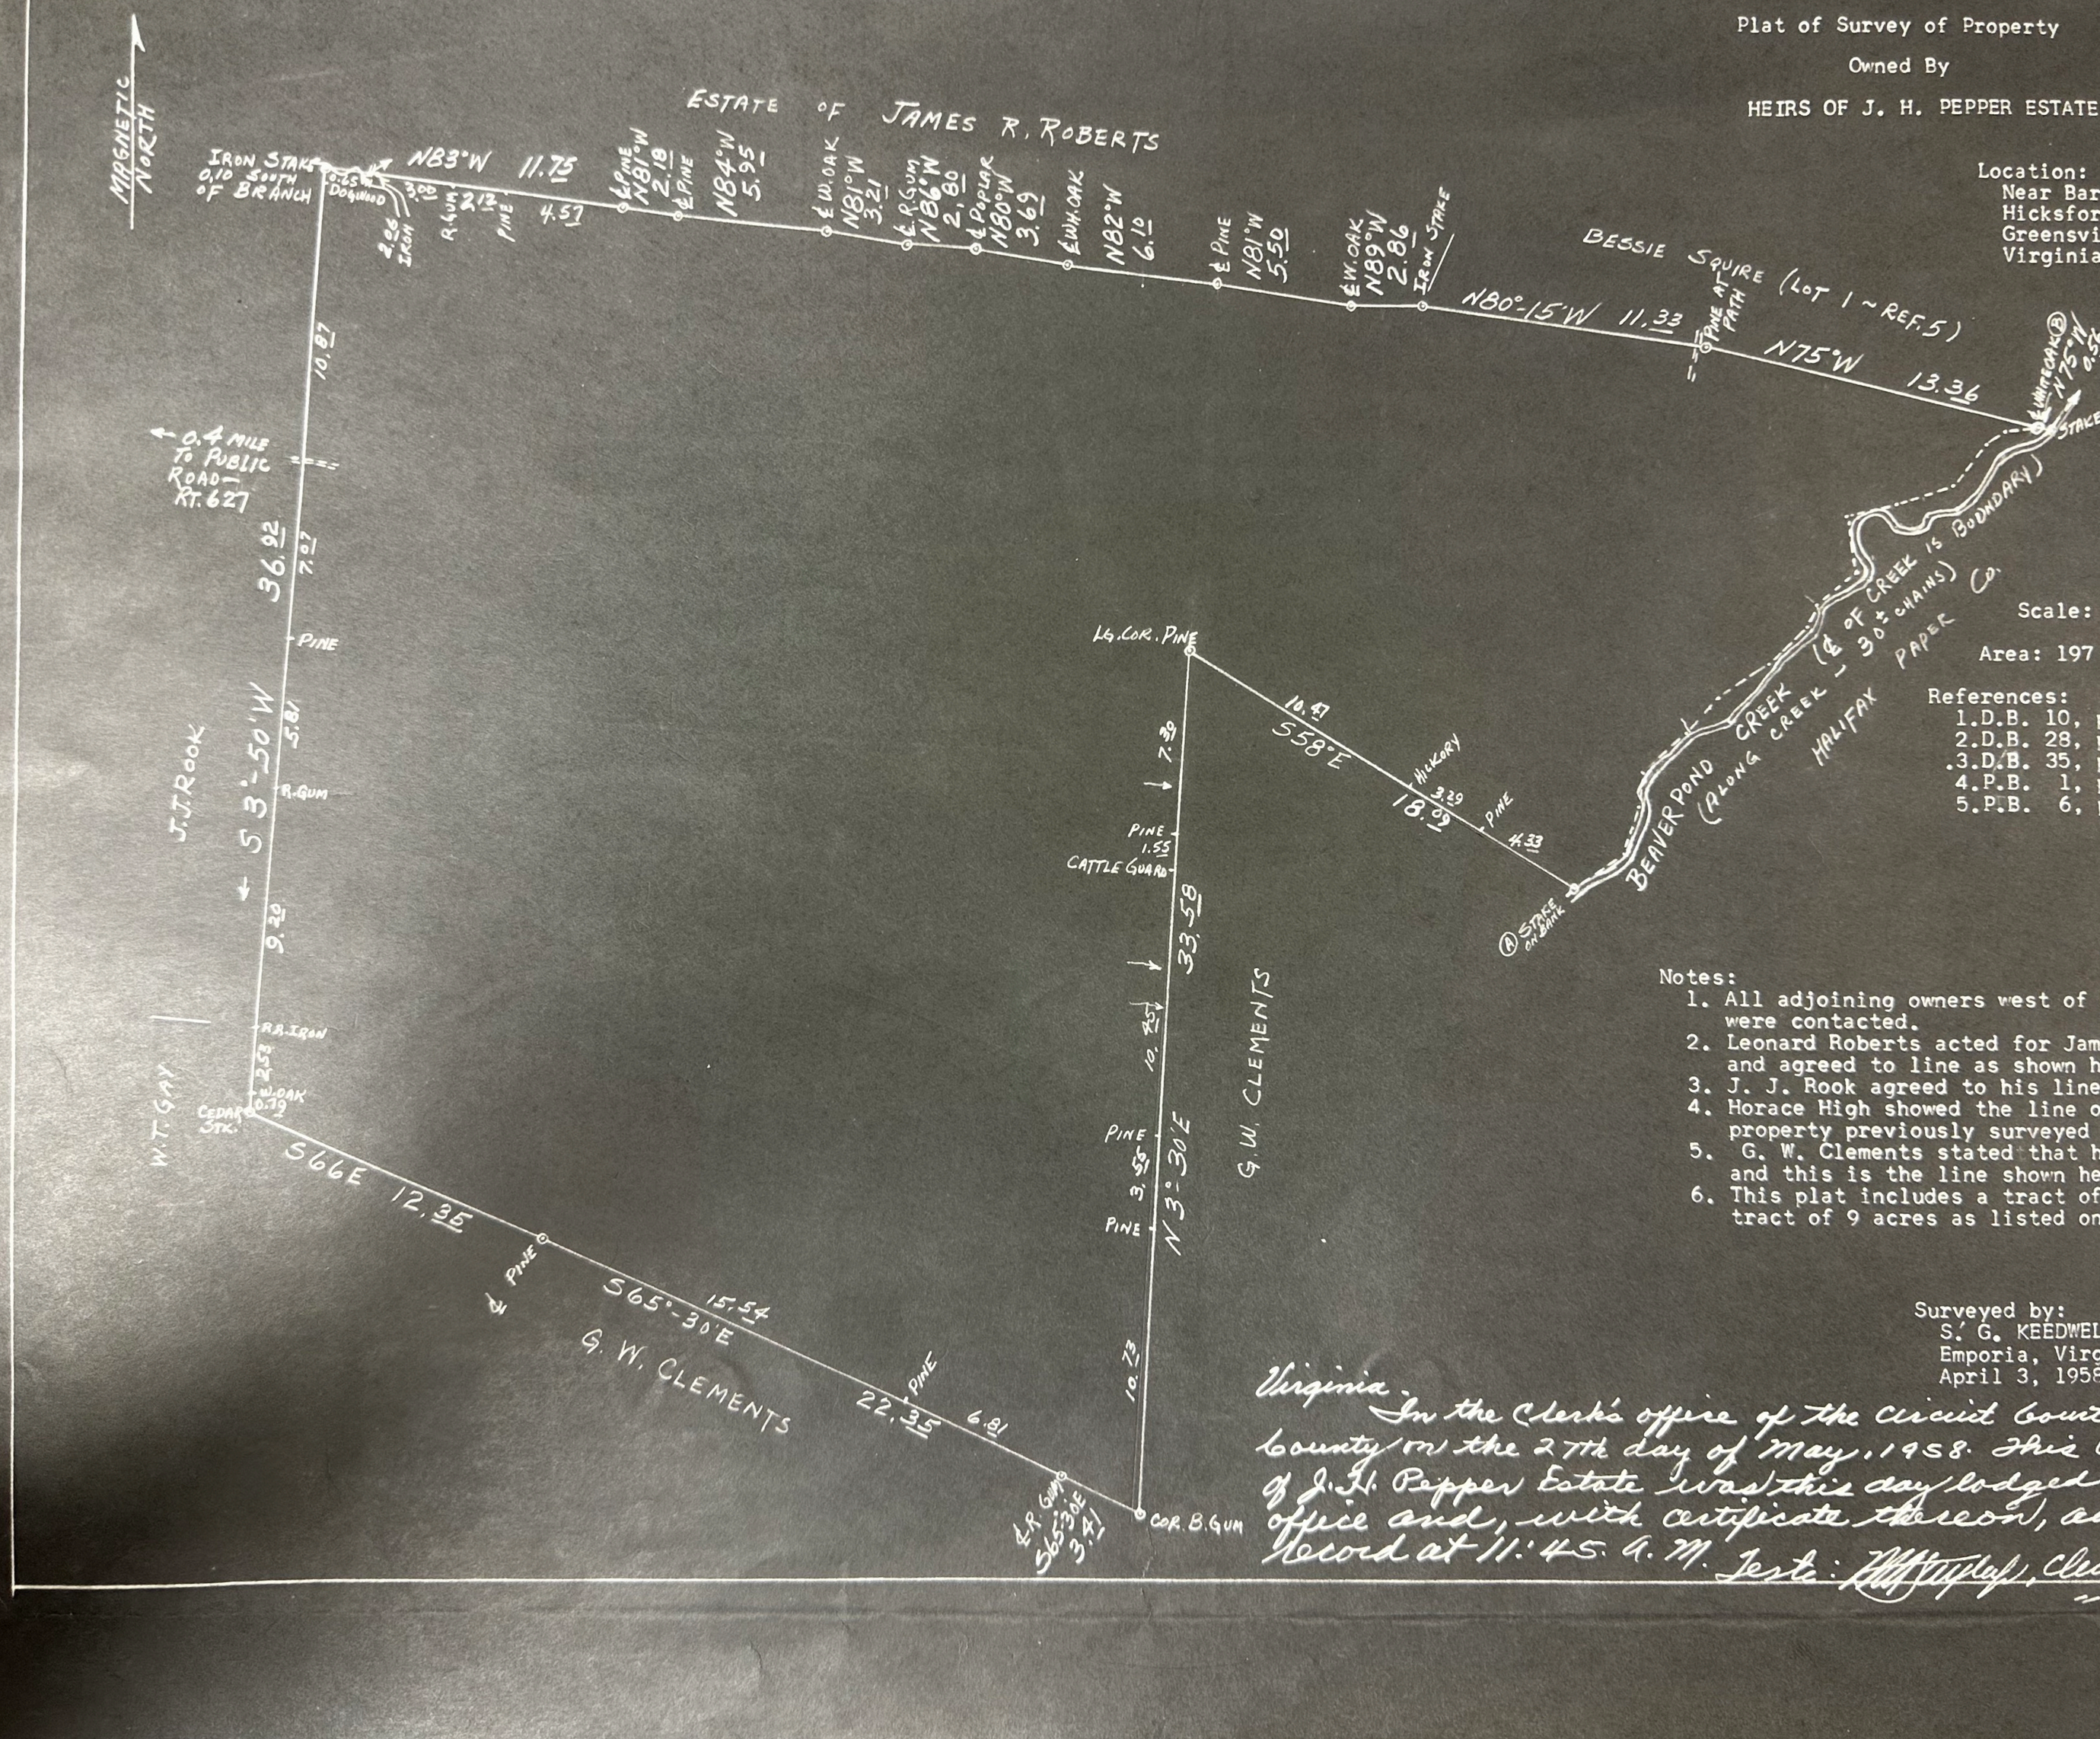

Scale: 1 inch = .5 chains

Area: 197 acres, more or less

References:
1. D.B. 10, page 424
2. D.B. 28, page 234
3. D.B. 35, page 83
4. P.B. 1, page 387
5. P.B. 6, page 12

Notes:
1. All adjoining owners west of Beaverpond Creek were contacted.
2. Leonard Roberts acted for James R. Roberts heirs and agreed to line as shown hereon.
3. J. J. Rook agreed to his line as shown.
4. Horace High showed the line of Bessie Squire property previously surveyed and chopped.
5. G. W. Clements stated that his line was chopped and this is the line shown hereon.
6. This plat includes a tract of 182 acres and a tract of 9 acres as listed on the land book.

Surveyed by:
S. G. KEEDWELL. C.L.S.
Emporia, Virginia
April 3, 1958

Virginia. In the Clerk's office of the Circuit Court of Greensville County on the 27th day of May, 1958. This Plat of property of J. H. Pepper Estate was this day lodged in said office and, with certificate thereon, admitted to record at 11:45 A. M. Teste: _____, Clerk.