PROPERTY OF
CAPE FEAR WOOD CORP.

The George Harris Tract

Eastover Twn. Cumberland Co., N.C.

March 2, 1968 Scale 1" = 330'

Clarence Hall, Jr.
Reg. Surveyor L958
Elizabethtown, N.C.

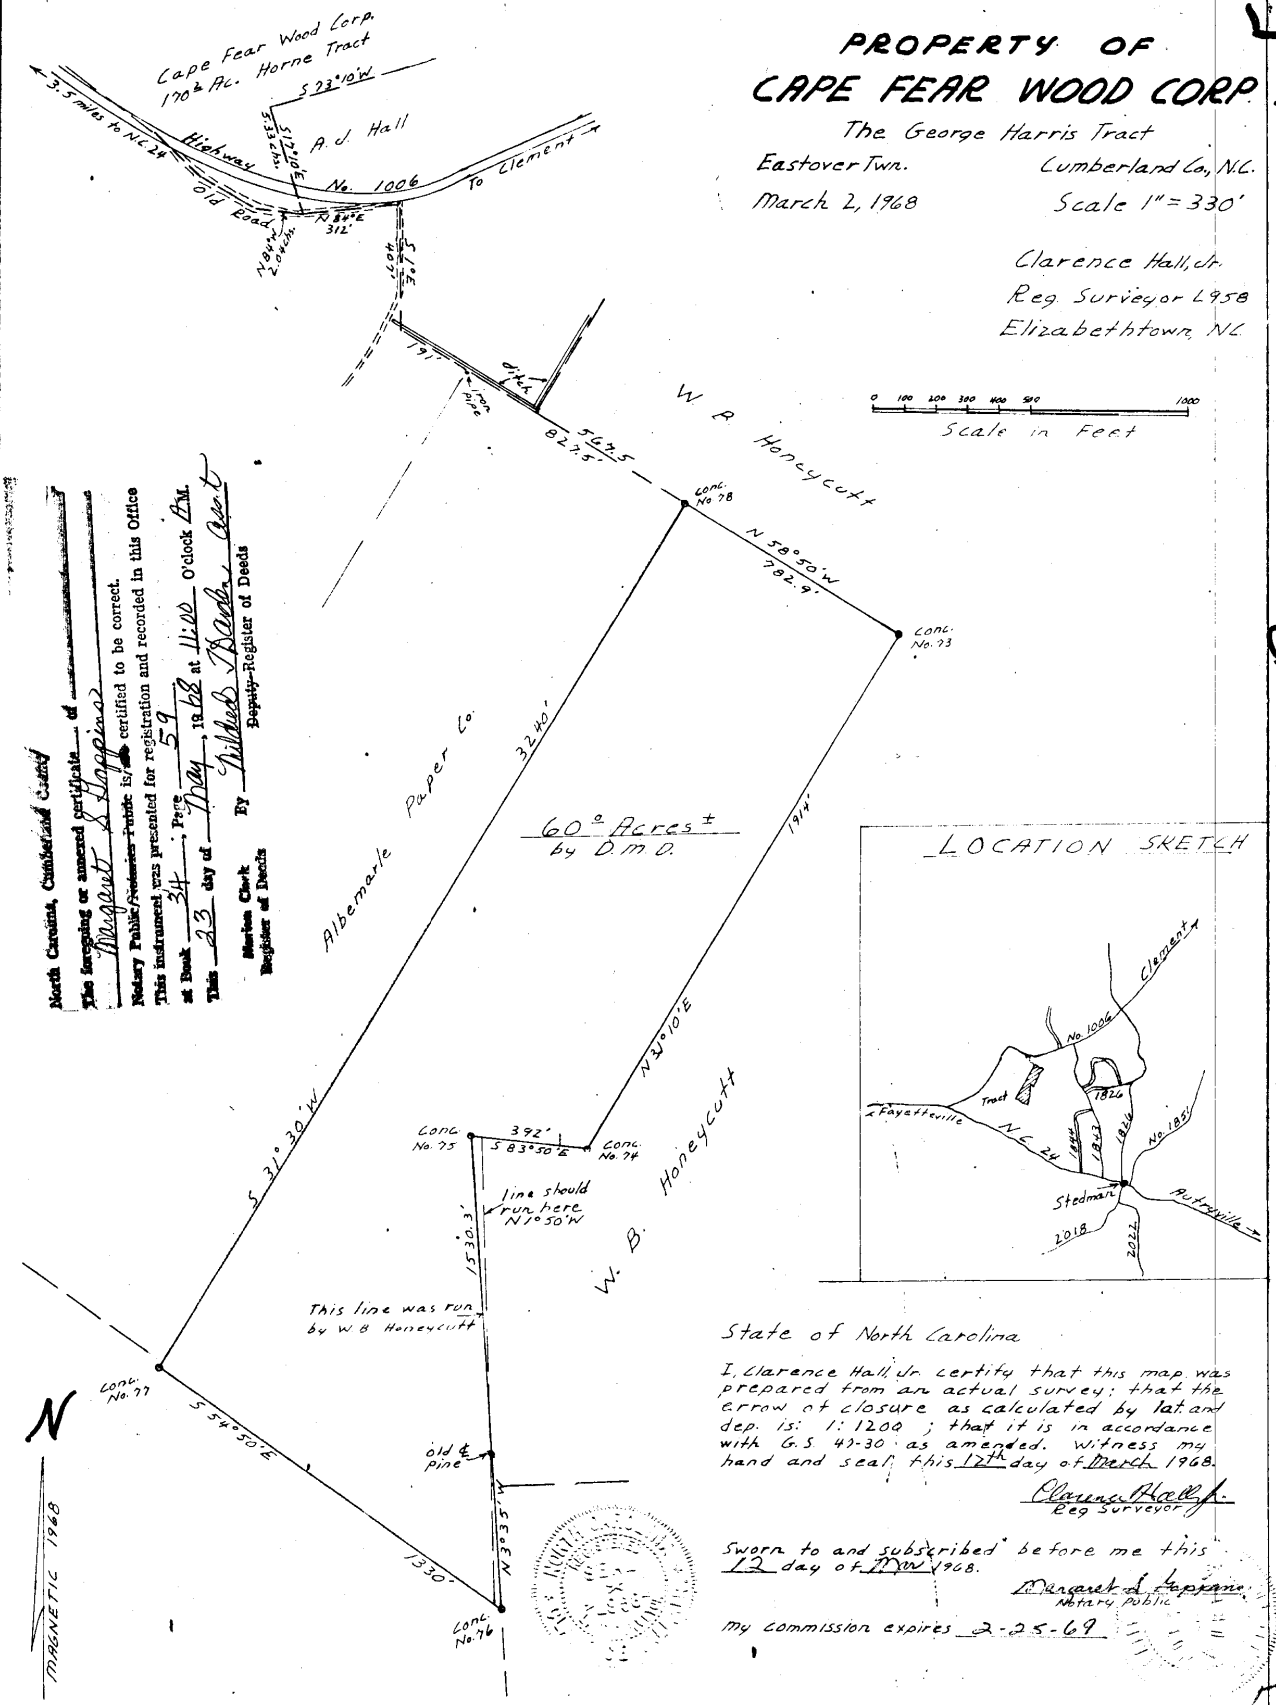

State of North Carolina

I, Clarence Hall, Jr. certify that this map was prepared from an actual survey; that the errow of closure as calculated by lat. and dep. is: 1:1200; that it is in accordance with G.S. 47-30 as amended. Witness my hand and seal this 12th day of March 1968.

Clarence Hall Jr.
Reg Surveyor

Sworn to and subscribed before me this 12 day of Mar 1968.

Margaret S. Goppins
Notary Public

My commission expires 2-25-69

North Carolina, Cumberland County
The foregoing or annexed certificate of Margaret S. Goppins Notary Public/~~Notaries Public~~ is/are certified to be correct.
This instrument was presented for registration and recorded in this Office at Book 34, Page 59 at 11:00 O'clock A.M.
This 23 day of May, 1968
Marion Clark, Register of Deeds
By Wilfred Baker, Asst. Deputy Register of Deeds

Book 34-59

59