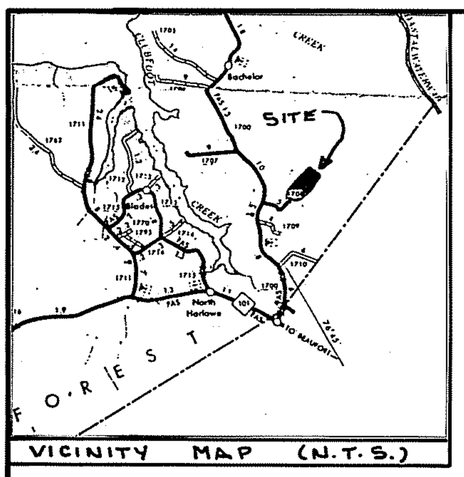

VICINITY MAP (N.T.S.)

NOTE: ALL INTERIOR LINES AND NEW ROAD (60' ACCESS) ARE COMPUTED LINES

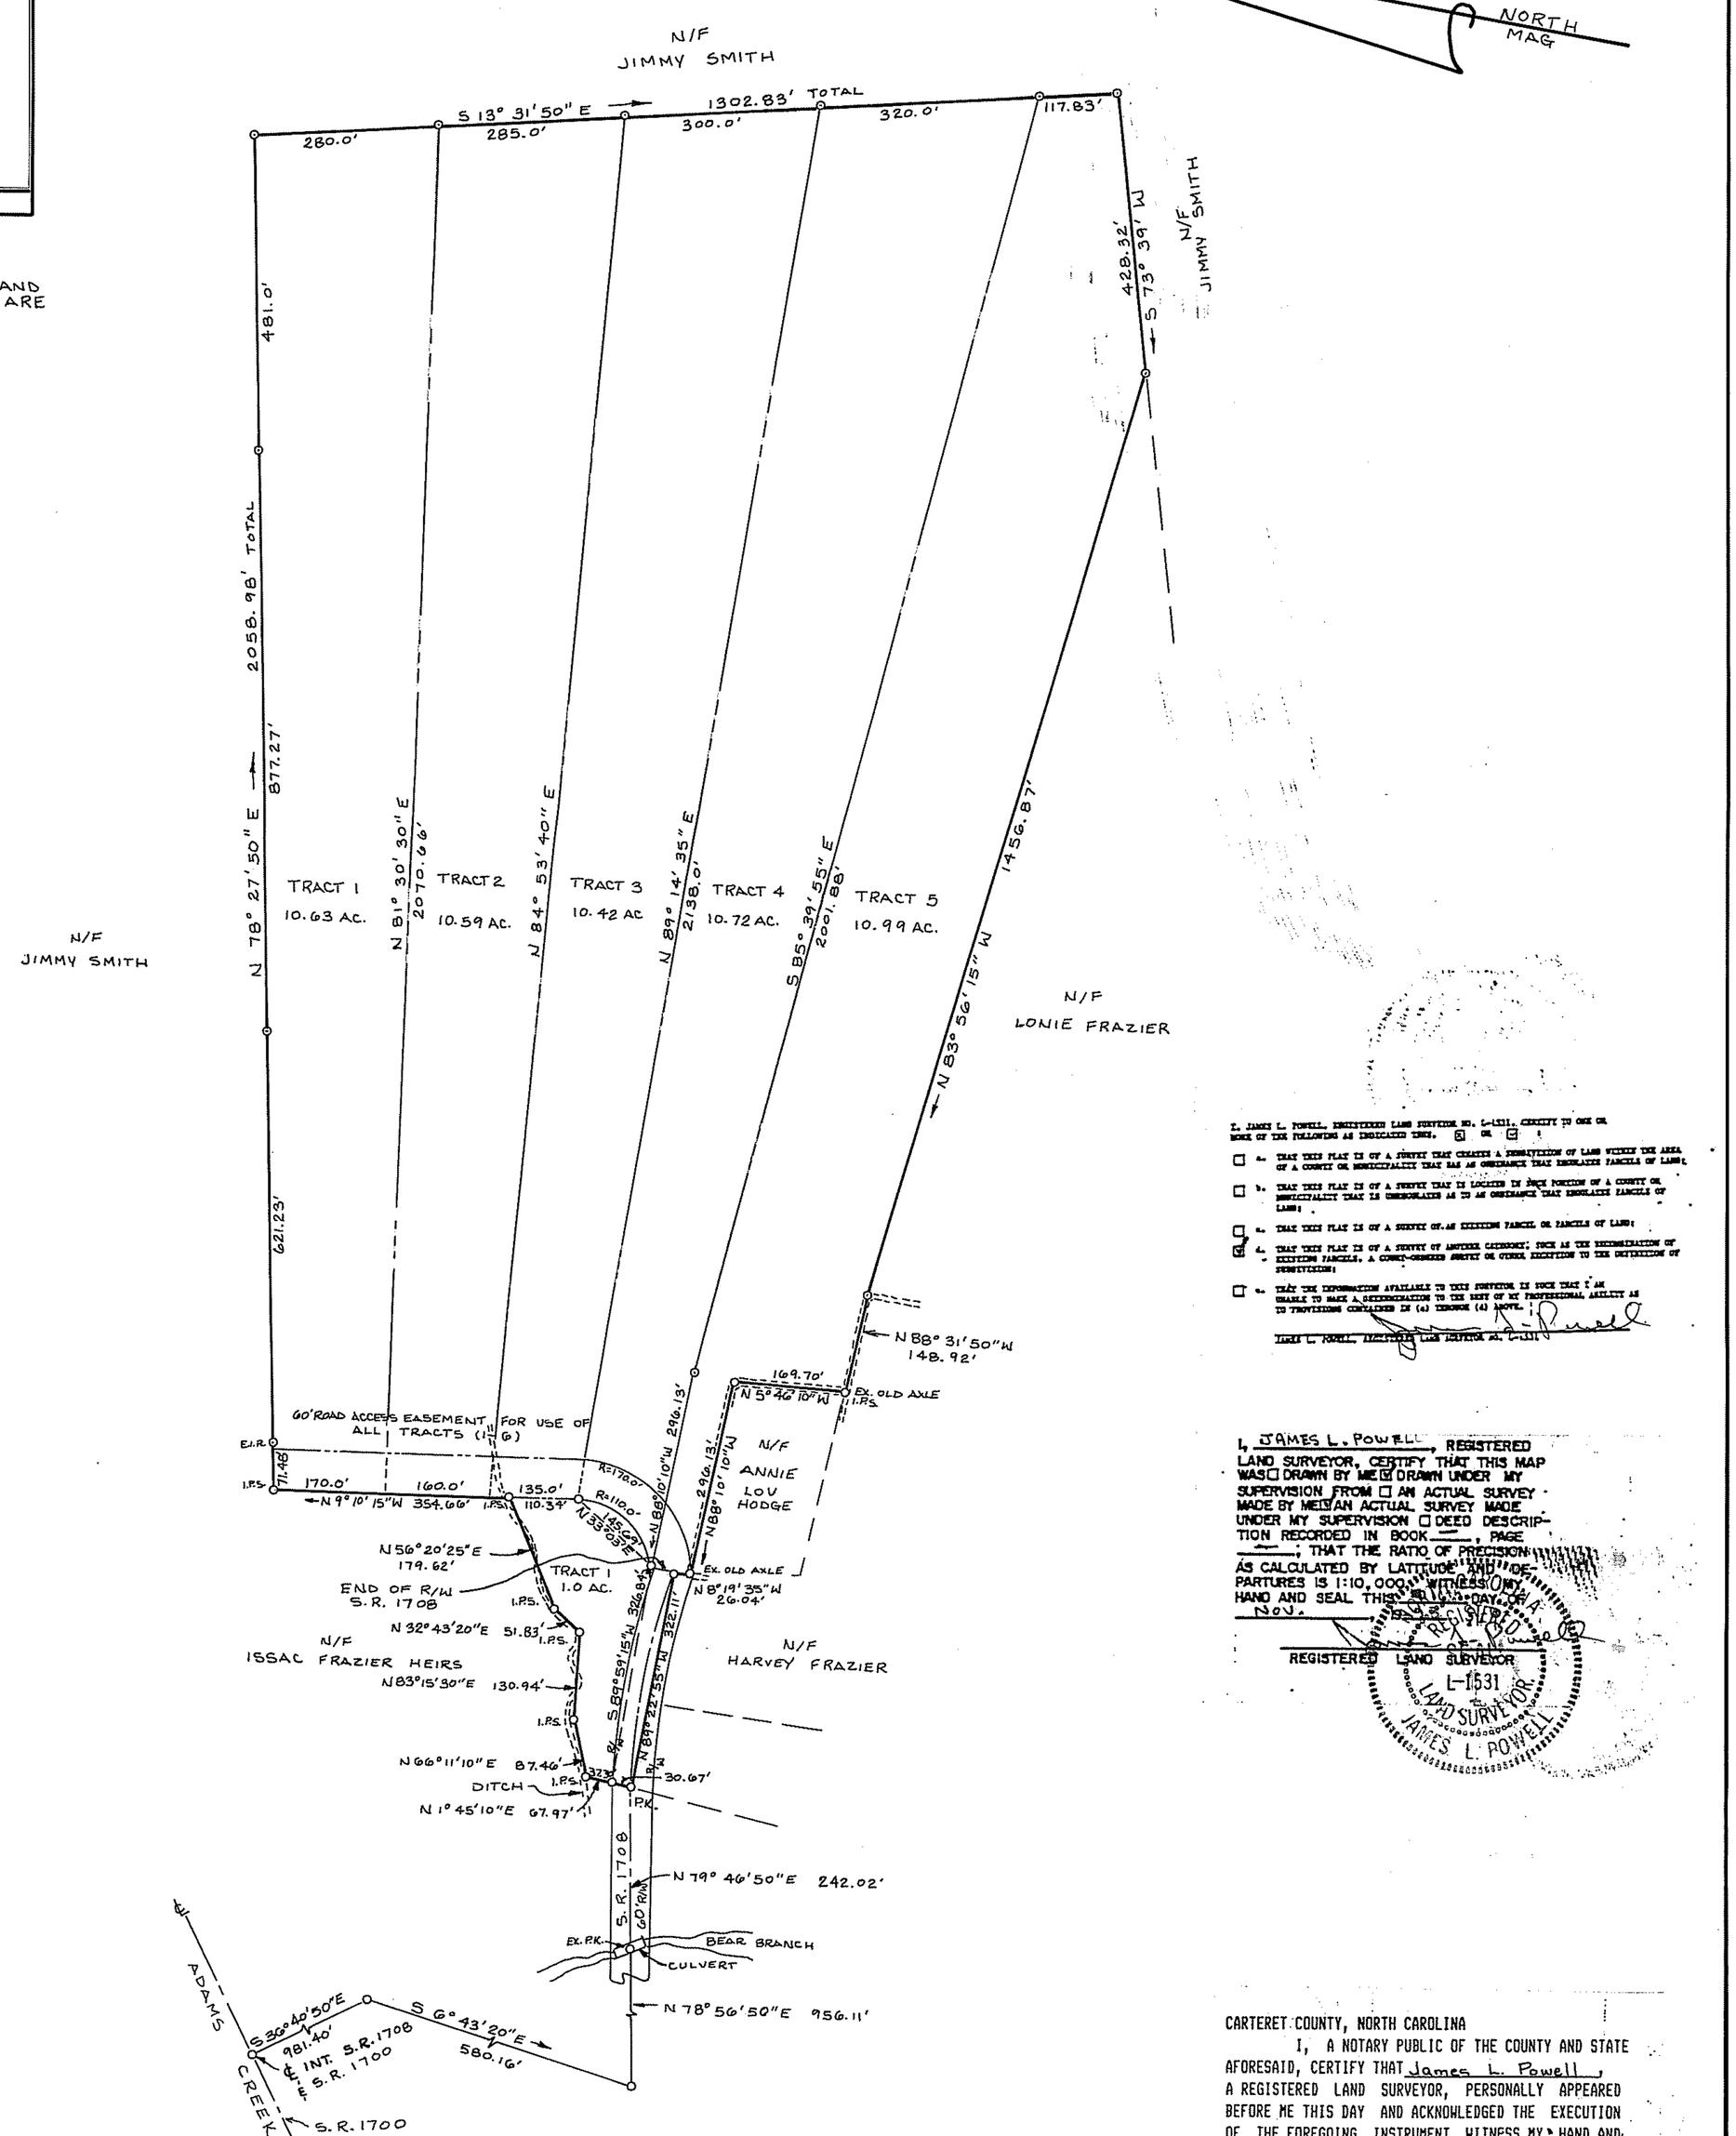

I, JAMES L. POWELL, REGISTERED LAND SURVEYOR, CERTIFY TO ONE OR MORE OF THE FOLLOWING AS INDICATED THERE: ☐ OR ☑ :

☐ a. THAT THIS PLAT IS OF A SURVEY THAT CREATES A SUBDIVISION OF LAND WITHIN THE AREA OF A COUNTY OR MUNICIPALITY THAT HAS AN ORDINANCE THAT REGULATES PARCELS OF LAND;

☐ b. THAT THIS PLAT IS OF A SURVEY THAT IS LOCATED IN SUCH PORTION OF A COUNTY OR MUNICIPALITY THAT IS UNREGULATED AS TO AN ORDINANCE THAT REGULATES PARCELS OF LAND;

☐ c. THAT THIS PLAT IS OF A SURVEY OF AN EXISTING PARCEL OR PARCELS OF LAND;

☑ d. THAT THIS PLAT IS OF A SURVEY OF ANOTHER CATEGORY, SUCH AS THE RECOMBINATION OF EXISTING PARCELS, A COURT-ORDERED SURVEY OR OTHER EXCEPTION TO THE DEFINITION OF SUBDIVISION;

☐ e. THAT THE INFORMATION AVAILABLE TO THIS SURVEYOR IS SUCH THAT I AM UNABLE TO MAKE A DETERMINATION TO THE BEST OF MY PROFESSIONAL ABILITY AS TO PROVISIONS CONTAINED IN (a) THROUGH (d) ABOVE.

James L. Powell
JAMES L. POWELL, REGISTERED LAND SURVEYOR NO. L-1531

I, JAMES L. POWELL, REGISTERED LAND SURVEYOR, CERTIFY THAT THIS MAP WAS ☐ DRAWN BY ME ☑ DRAWN UNDER MY SUPERVISION FROM ☐ AN ACTUAL SURVEY MADE BY ME ☑ AN ACTUAL SURVEY MADE UNDER MY SUPERVISION ☐ DEED DESCRIPTION RECORDED IN BOOK ___, PAGE ___; THAT THE RATIO OF PRECISION AS CALCULATED BY LATITUDE AND DEPARTURES IS 1:10,000+; WITNESS MY HAND AND SEAL THIS 16th DAY OF NOV.

REGISTERED LAND SURVEYOR L-1531

JAMES L. POWELL REGISTERED LAND SURVEYOR

CARTERET COUNTY, NORTH CAROLINA

I, A NOTARY PUBLIC OF THE COUNTY AND STATE AFORESAID, CERTIFY THAT James L. Powell, A REGISTERED LAND SURVEYOR, PERSONALLY APPEARED BEFORE ME THIS DAY AND ACKNOWLEDGED THE EXECUTION OF THE FOREGOING INSTRUMENT WITNESS MY HAND AND OFFICIAL STAMP OR SEAL, THIS 16th DAY OF Nov., 1993

Beatrice H. McCabe
NOTARY PUBLIC

MY COMMISSION EXPIRES 6-30-96

BEATRICE H. McCABE NOTARY PUBLIC CARTERET COUNTY, NC

SURVEY FOR

CELIE P. FRAZIER

TOWNSHIP NO. 5
CRAVEN COUNTY, N.C.
MARCH 30, 1988 SCALE: 1" = 200'
AMENDED - NOVEMBER 16, 1993

SCALE: 1" = 200'

-200' -100' 0 200' 400'

SURVEYED BY

POWELL SURVEYING COMPANY

P.O. BOX 616 BEAUFORT N.C. 28516

State of North Carolina, Craven County
The foregoing certificate(s) of Beatrice M McCabe
is (are) certified to be correct. This instrument was presented for registration this day and hour and duly recorded in the office of the Register of Deeds of Craven County, NC in Book C E, Page 186-B
This 17 day of Nov A.D., 1993 at 11:42 o'clock AM
Beatty Shirley Register of Deeds — Asst./Deputy Register of Deeds

P/C F-186-B

F-186-B MIS 568A

F 981