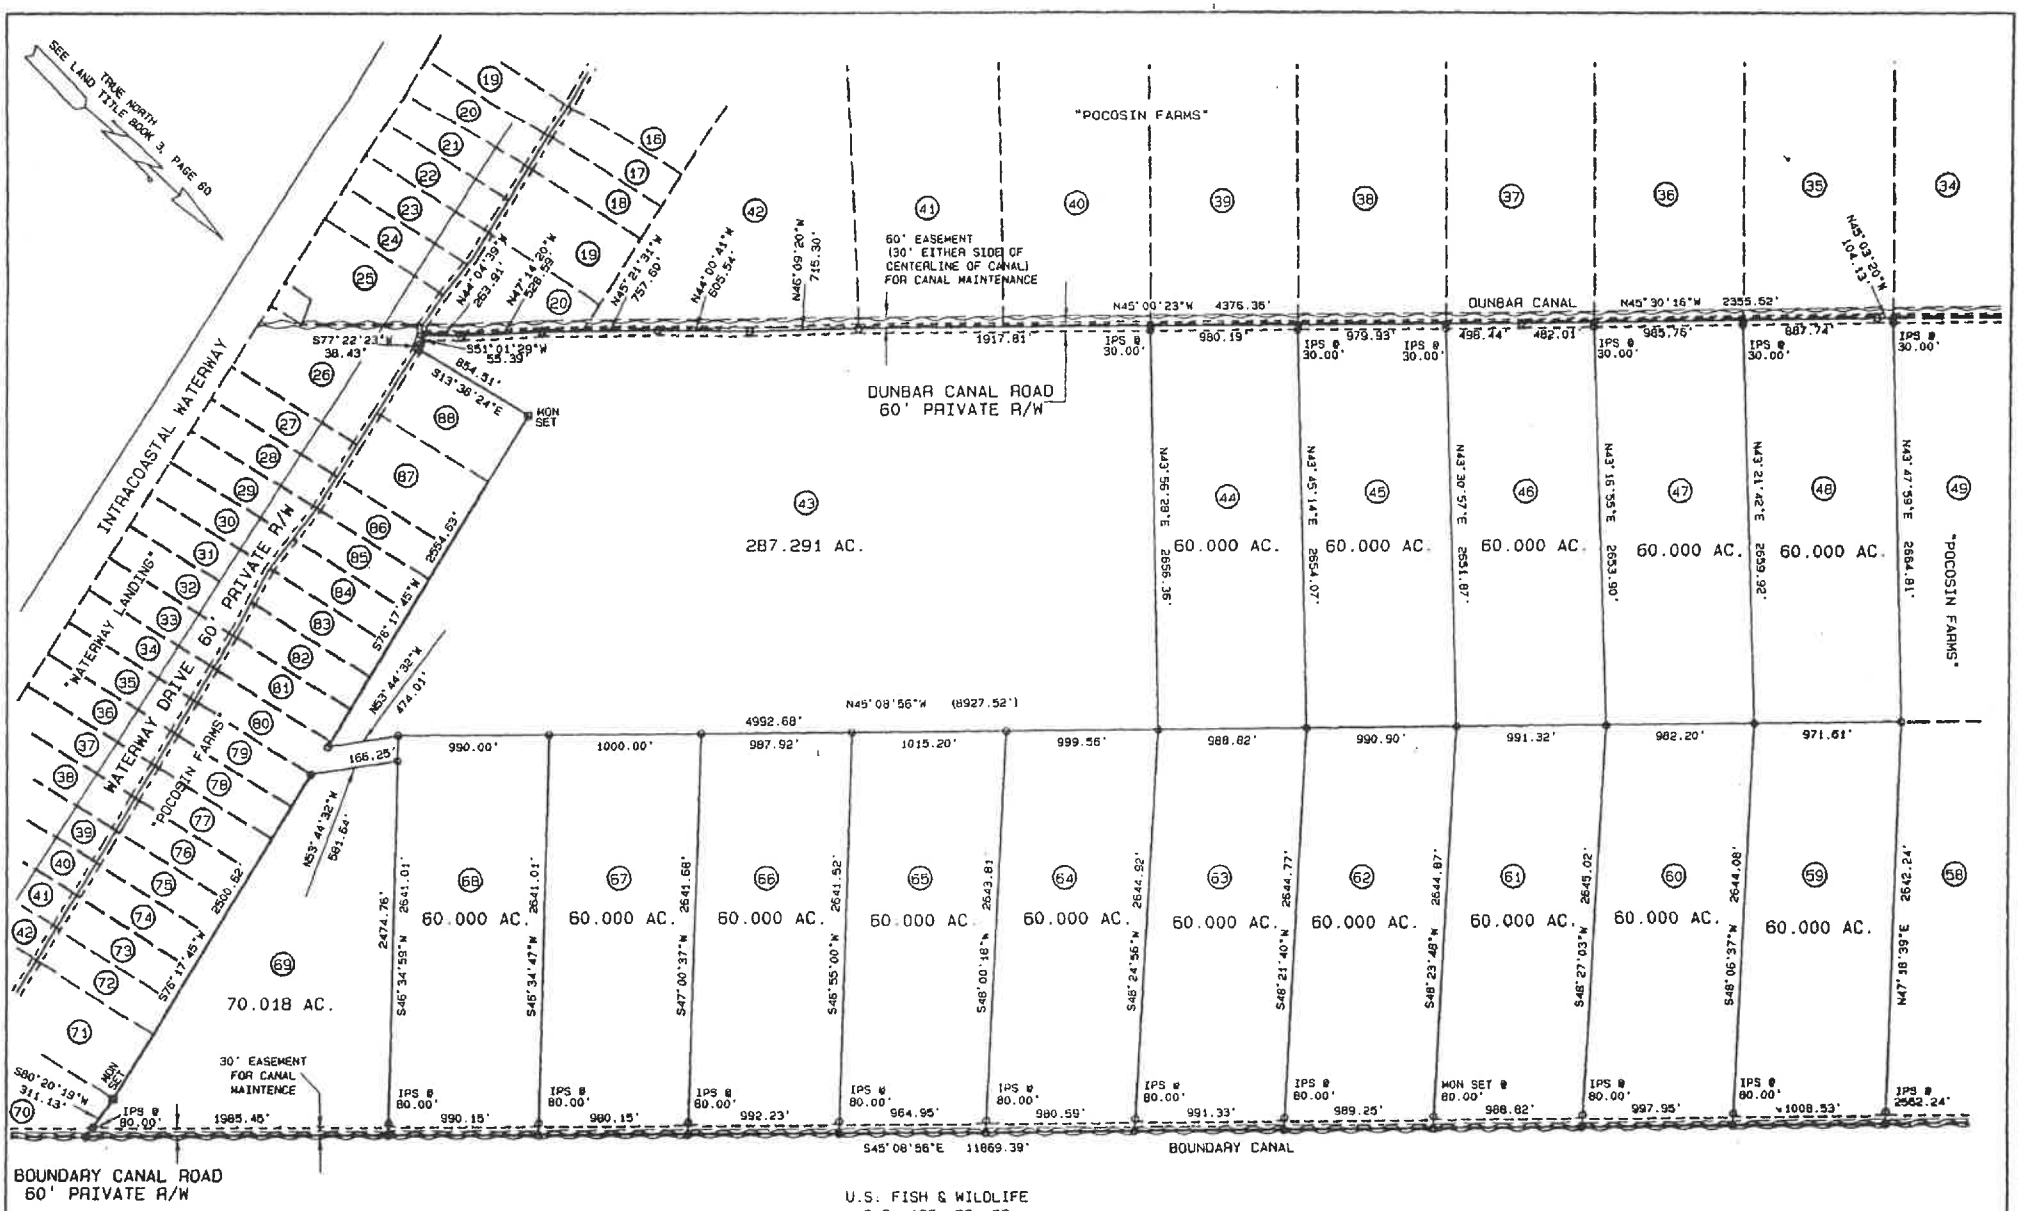

LEGEND

- LINE SURVEYED
- IRON PIN FOUND
- IRON PIN SET
- MONUMENT FOUND
- MONUMENT SET
- CANAL
- D.B. DEED BOOK

NOTE: IRON PINS SET ON LINE 30' FROM CENTERLINE OF 60' PRIVATE R/W'S UNLESS OTHERWISE NOTED.

600' 300' 0' 600' 1200' 1800'

BAR SCALE-1"= 600'

FILED in HYDE County, NC on Aug 11 1997 at 4:31:57 PM by Lora Mooney Byrd Register of

C/340 C/56F

BERKLEY-HOWELL & ASSOC., P.C.
ENGINEERS - SURVEYORS - PLANNERS
1032 CLAYMONT DRIVE
LYNCHBURG, VA 24502

PLAT OF SURVEY OF
POCOSIN FARMS
FOR TIMBERLINE LAND COMPANY
CURRITUCK TOWNSHIP - HYDE COUNTY, NC

SCALE: 1" = 600'	DATE: JUNE 17, 1997	COMM. NO. 97119	F.B.REF.
		"SUBD6"	SHEET 3 OF 5

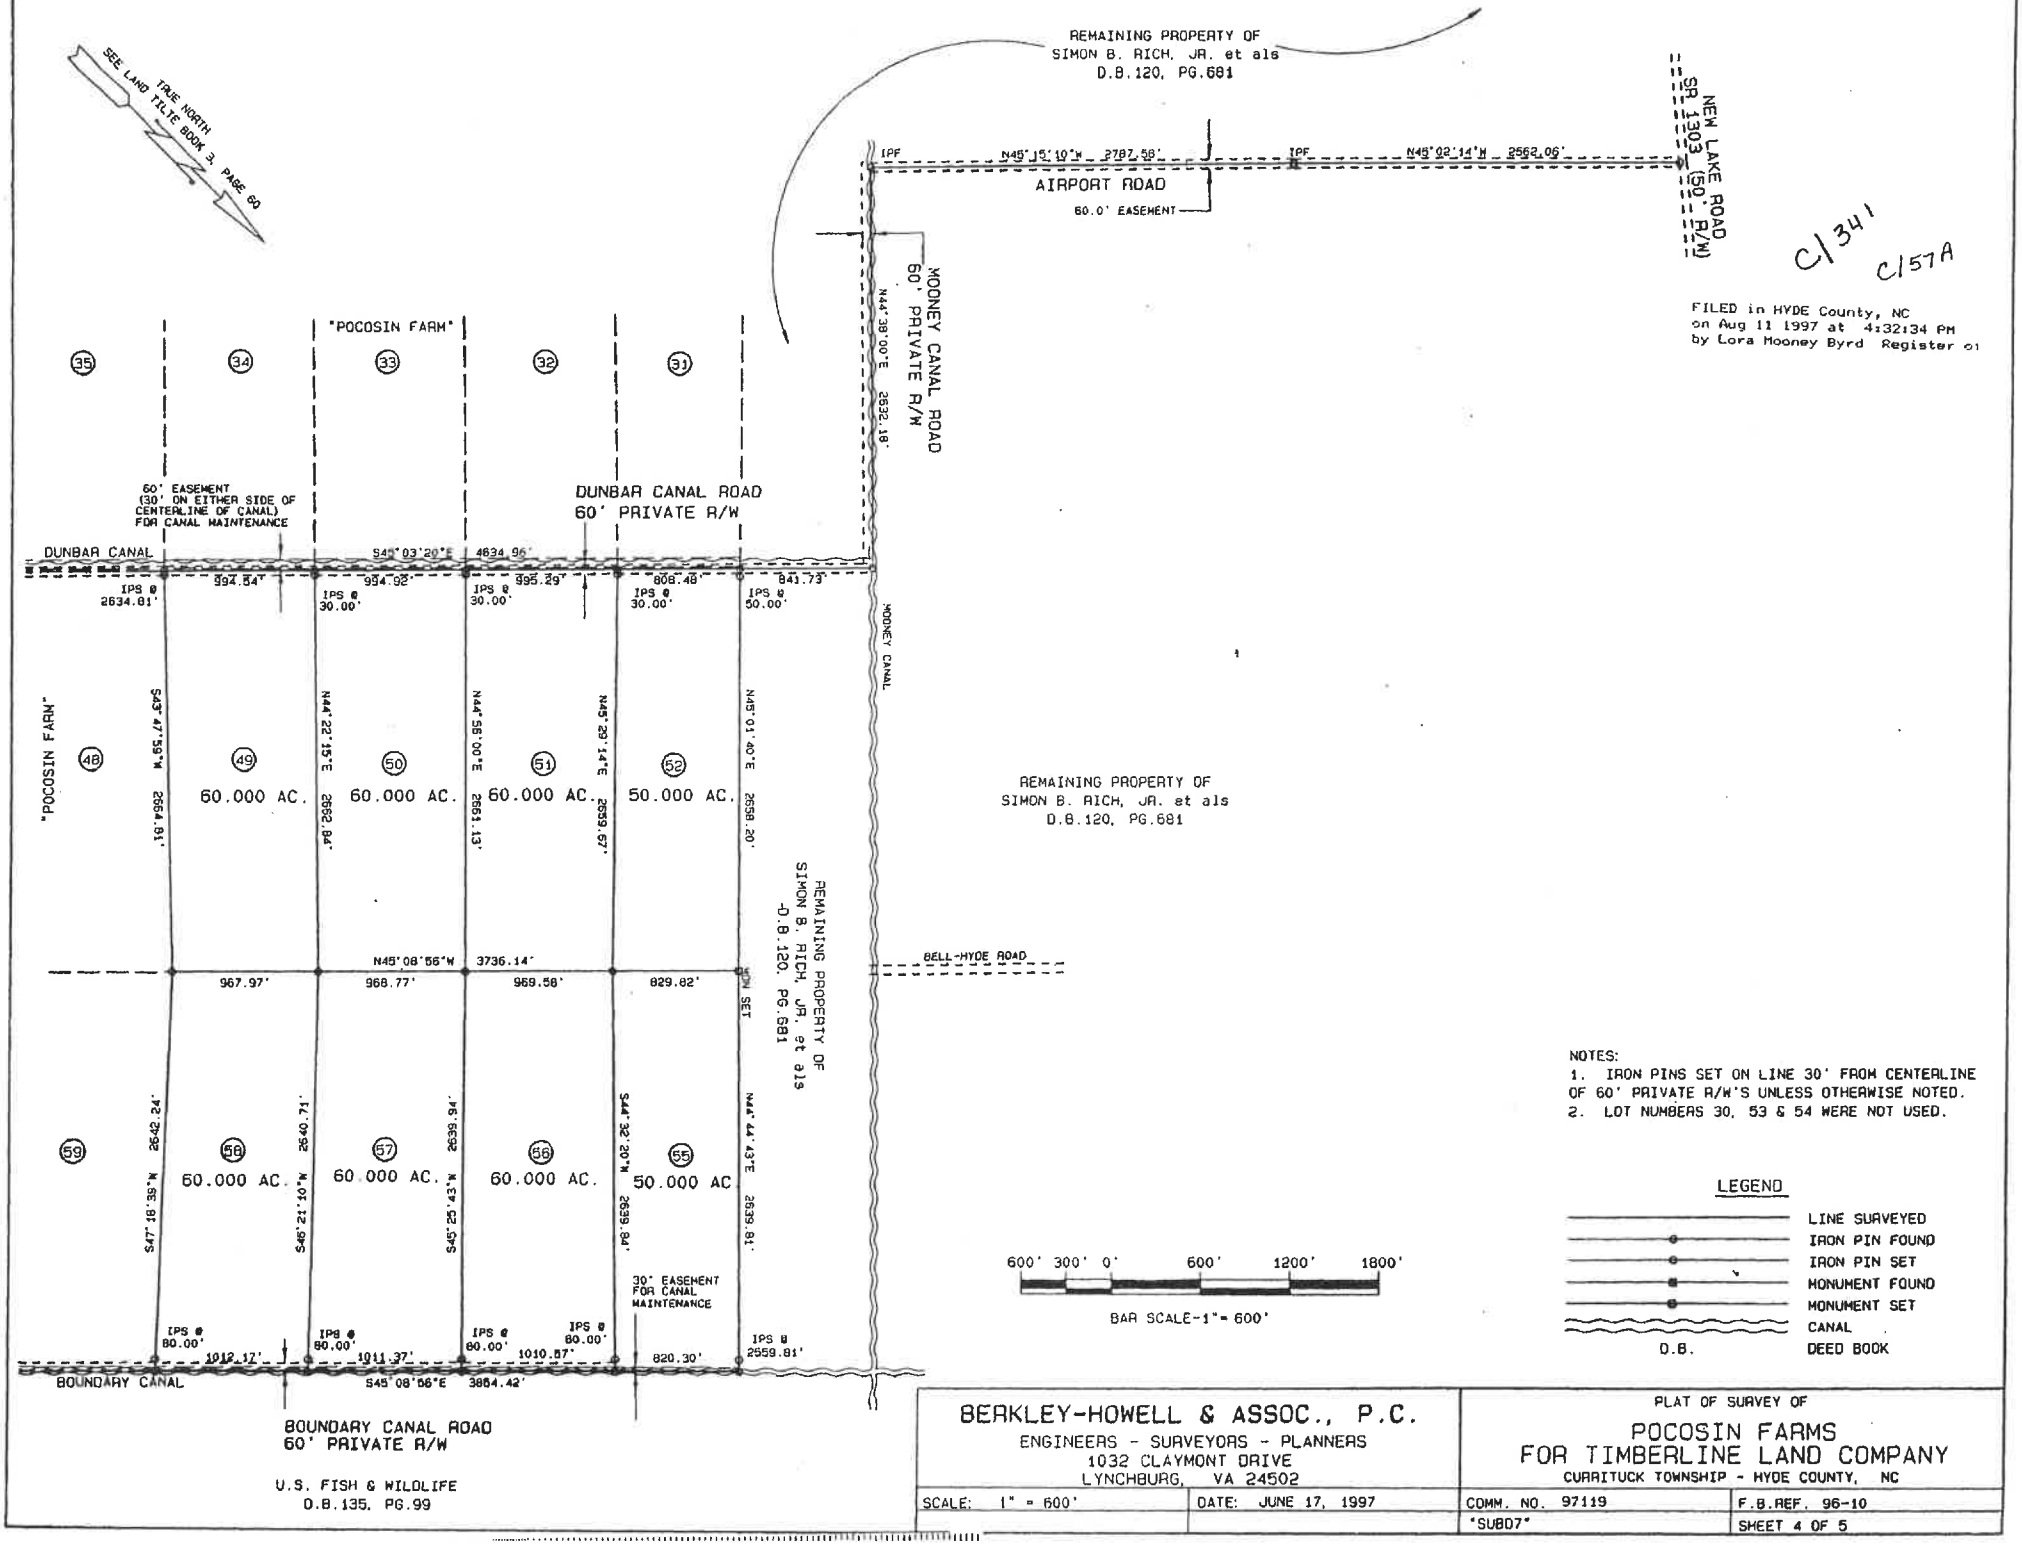

BERKLEY-HOWELL & ASSOC., P.C.
ENGINEERS - SURVEYORS - PLANNERS
1032 CLAYMONT DRIVE
LYNCHBURG, VA 24502

PLAT OF SURVEY OF

POCOSIN FARMS
FOR TIMBERLINE LAND COMPANY

CURRITUCK TOWNSHIP - HYDE COUNTY, NC

SCALE: 1" = 600'	DATE: JUNE 17, 1997	COMM. NO. 97119 "SUB07"	F.B.REF. 96-10
			SHEET 4 OF 5

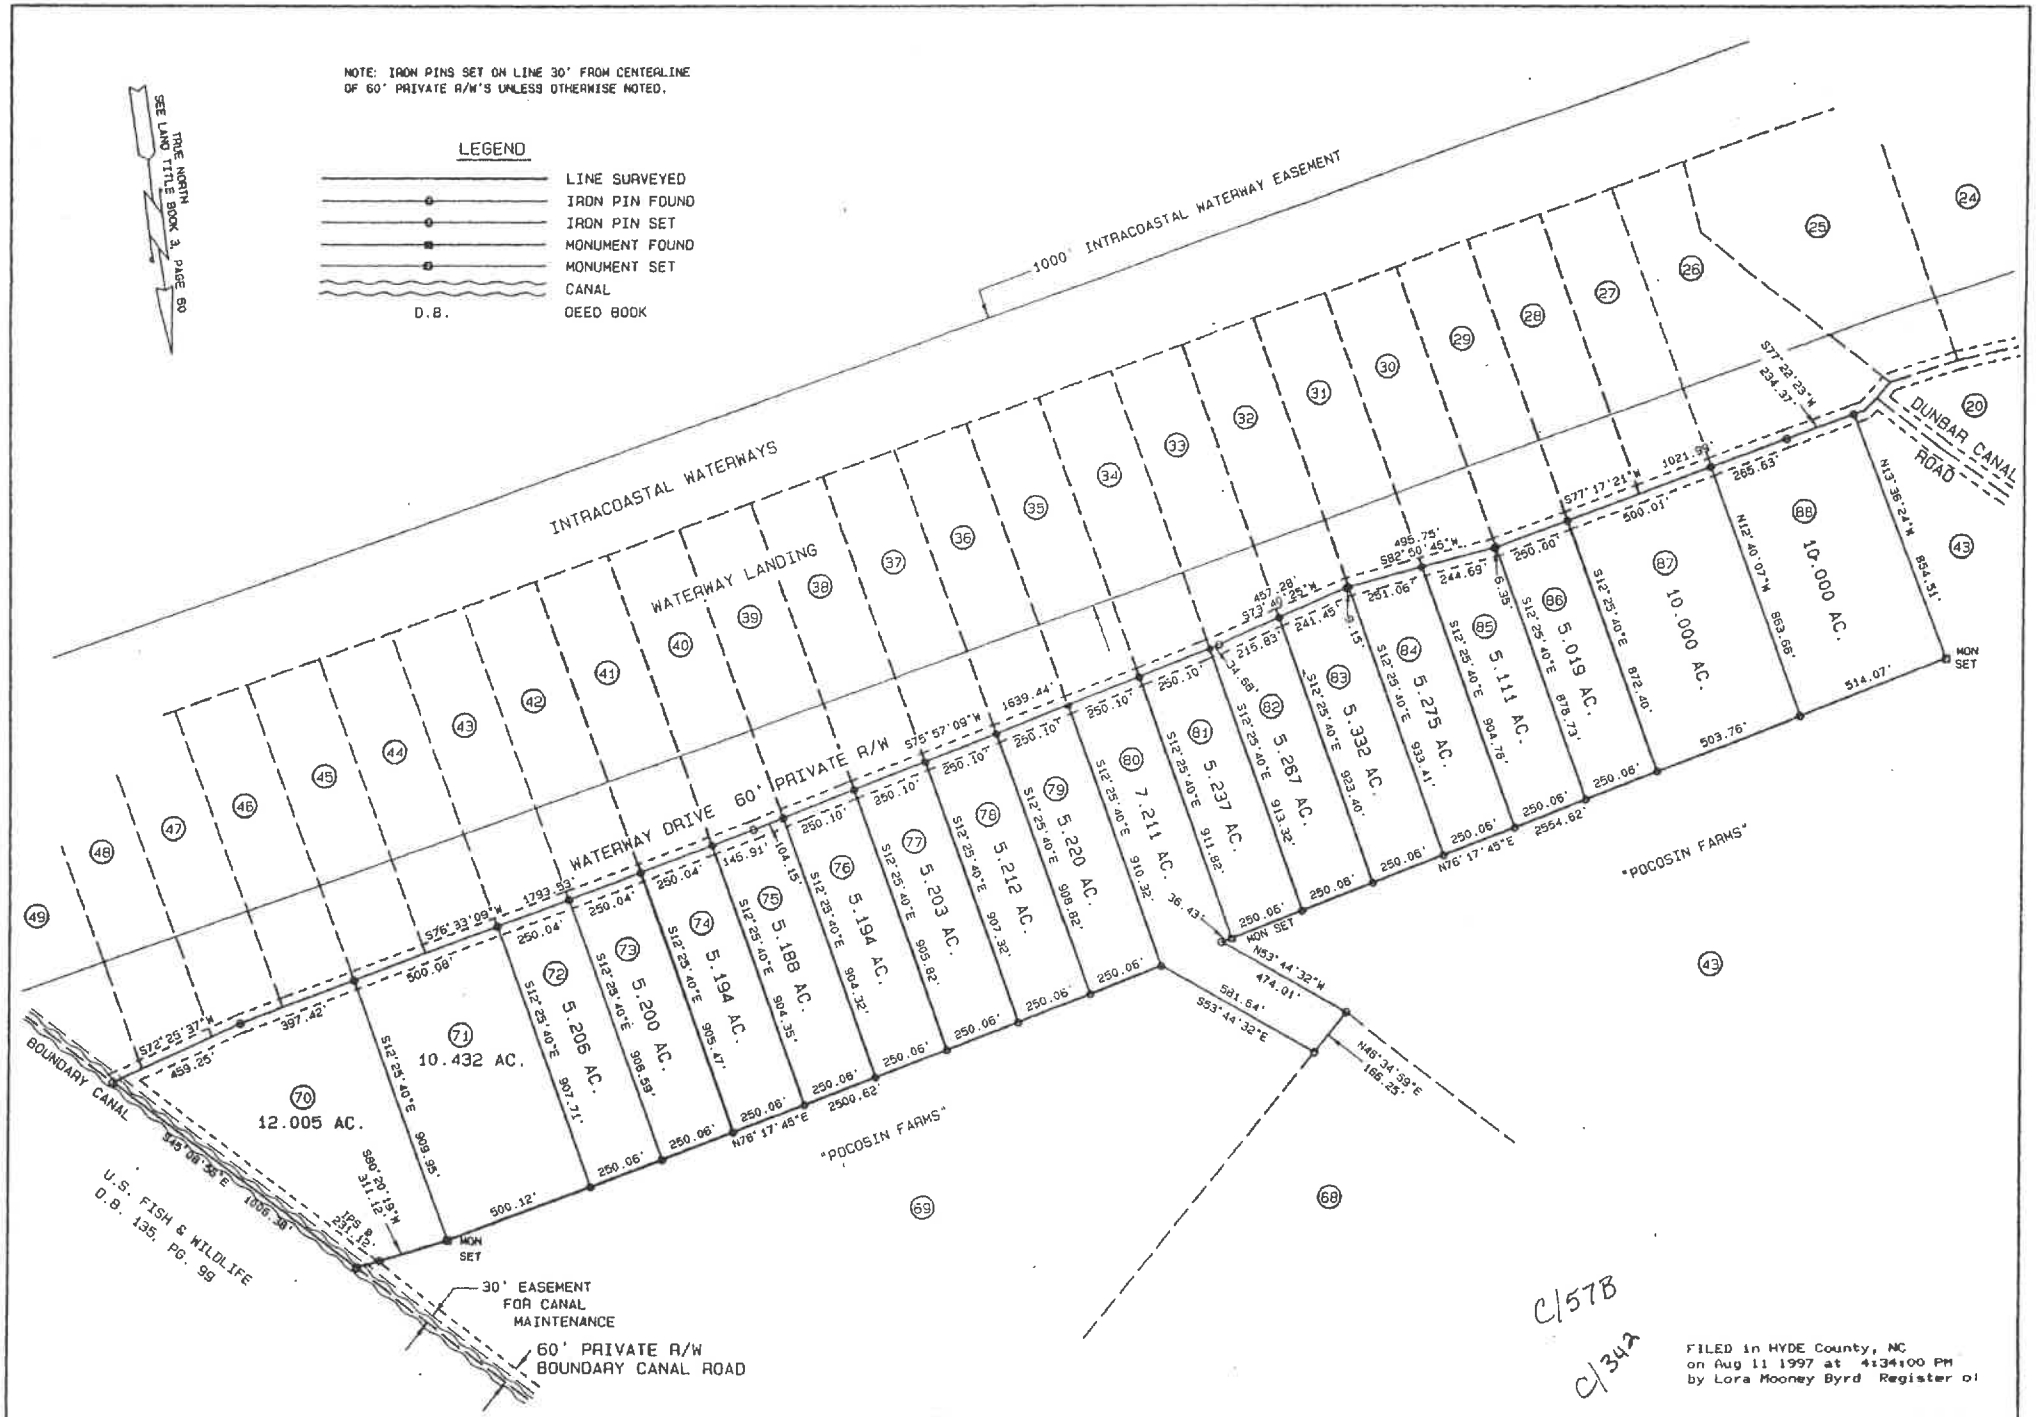

C/57B

C/342

FILED in HYDE County, NC
on Aug 11 1997 at 4:34:00 PM
by Lora Mooney Byrd Register of

BERKLEY-HOWELL & ASSOC., P.C. ENGINEERS - SURVEYORS - PLANNERS 1032 CLAYMONT DRIVE LYNCHBURG, VA 24502		PLAT OF SURVEY OF POCOSIN FARMS FOR TIMBERLINE LAND COMPANY CURRITUCK TOWNSHIP - HYDE COUNTY, VA	
SCALE: 1" = 300'	DATE: JUNE 17, 1997	COMM. NO. 97119 "subd4"	F.B.REF. SHEET 5 OF 5