328

Plat Cabinet 4 Slide 328

Jerry A. King - Notary Public
Randolph COUNTY
STATE OF N. C. is certified to be
correct this July 2 1990
Judith M. Adams
Register of Deeds
Lillie Barrett, Deputy

JUL 2 9 50 AM '90

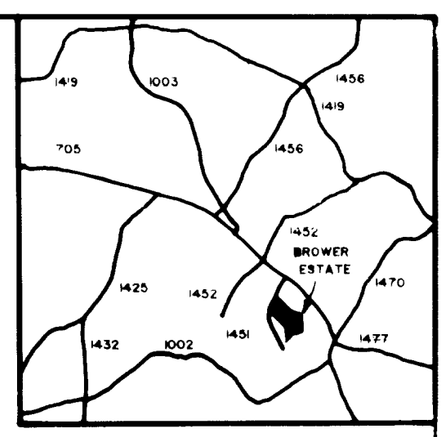

VICINITY MAP

MAGNETIC NORTH 10/89

BAR SCALE
200' 100' 0 200' 400' 600'
1" = 200'

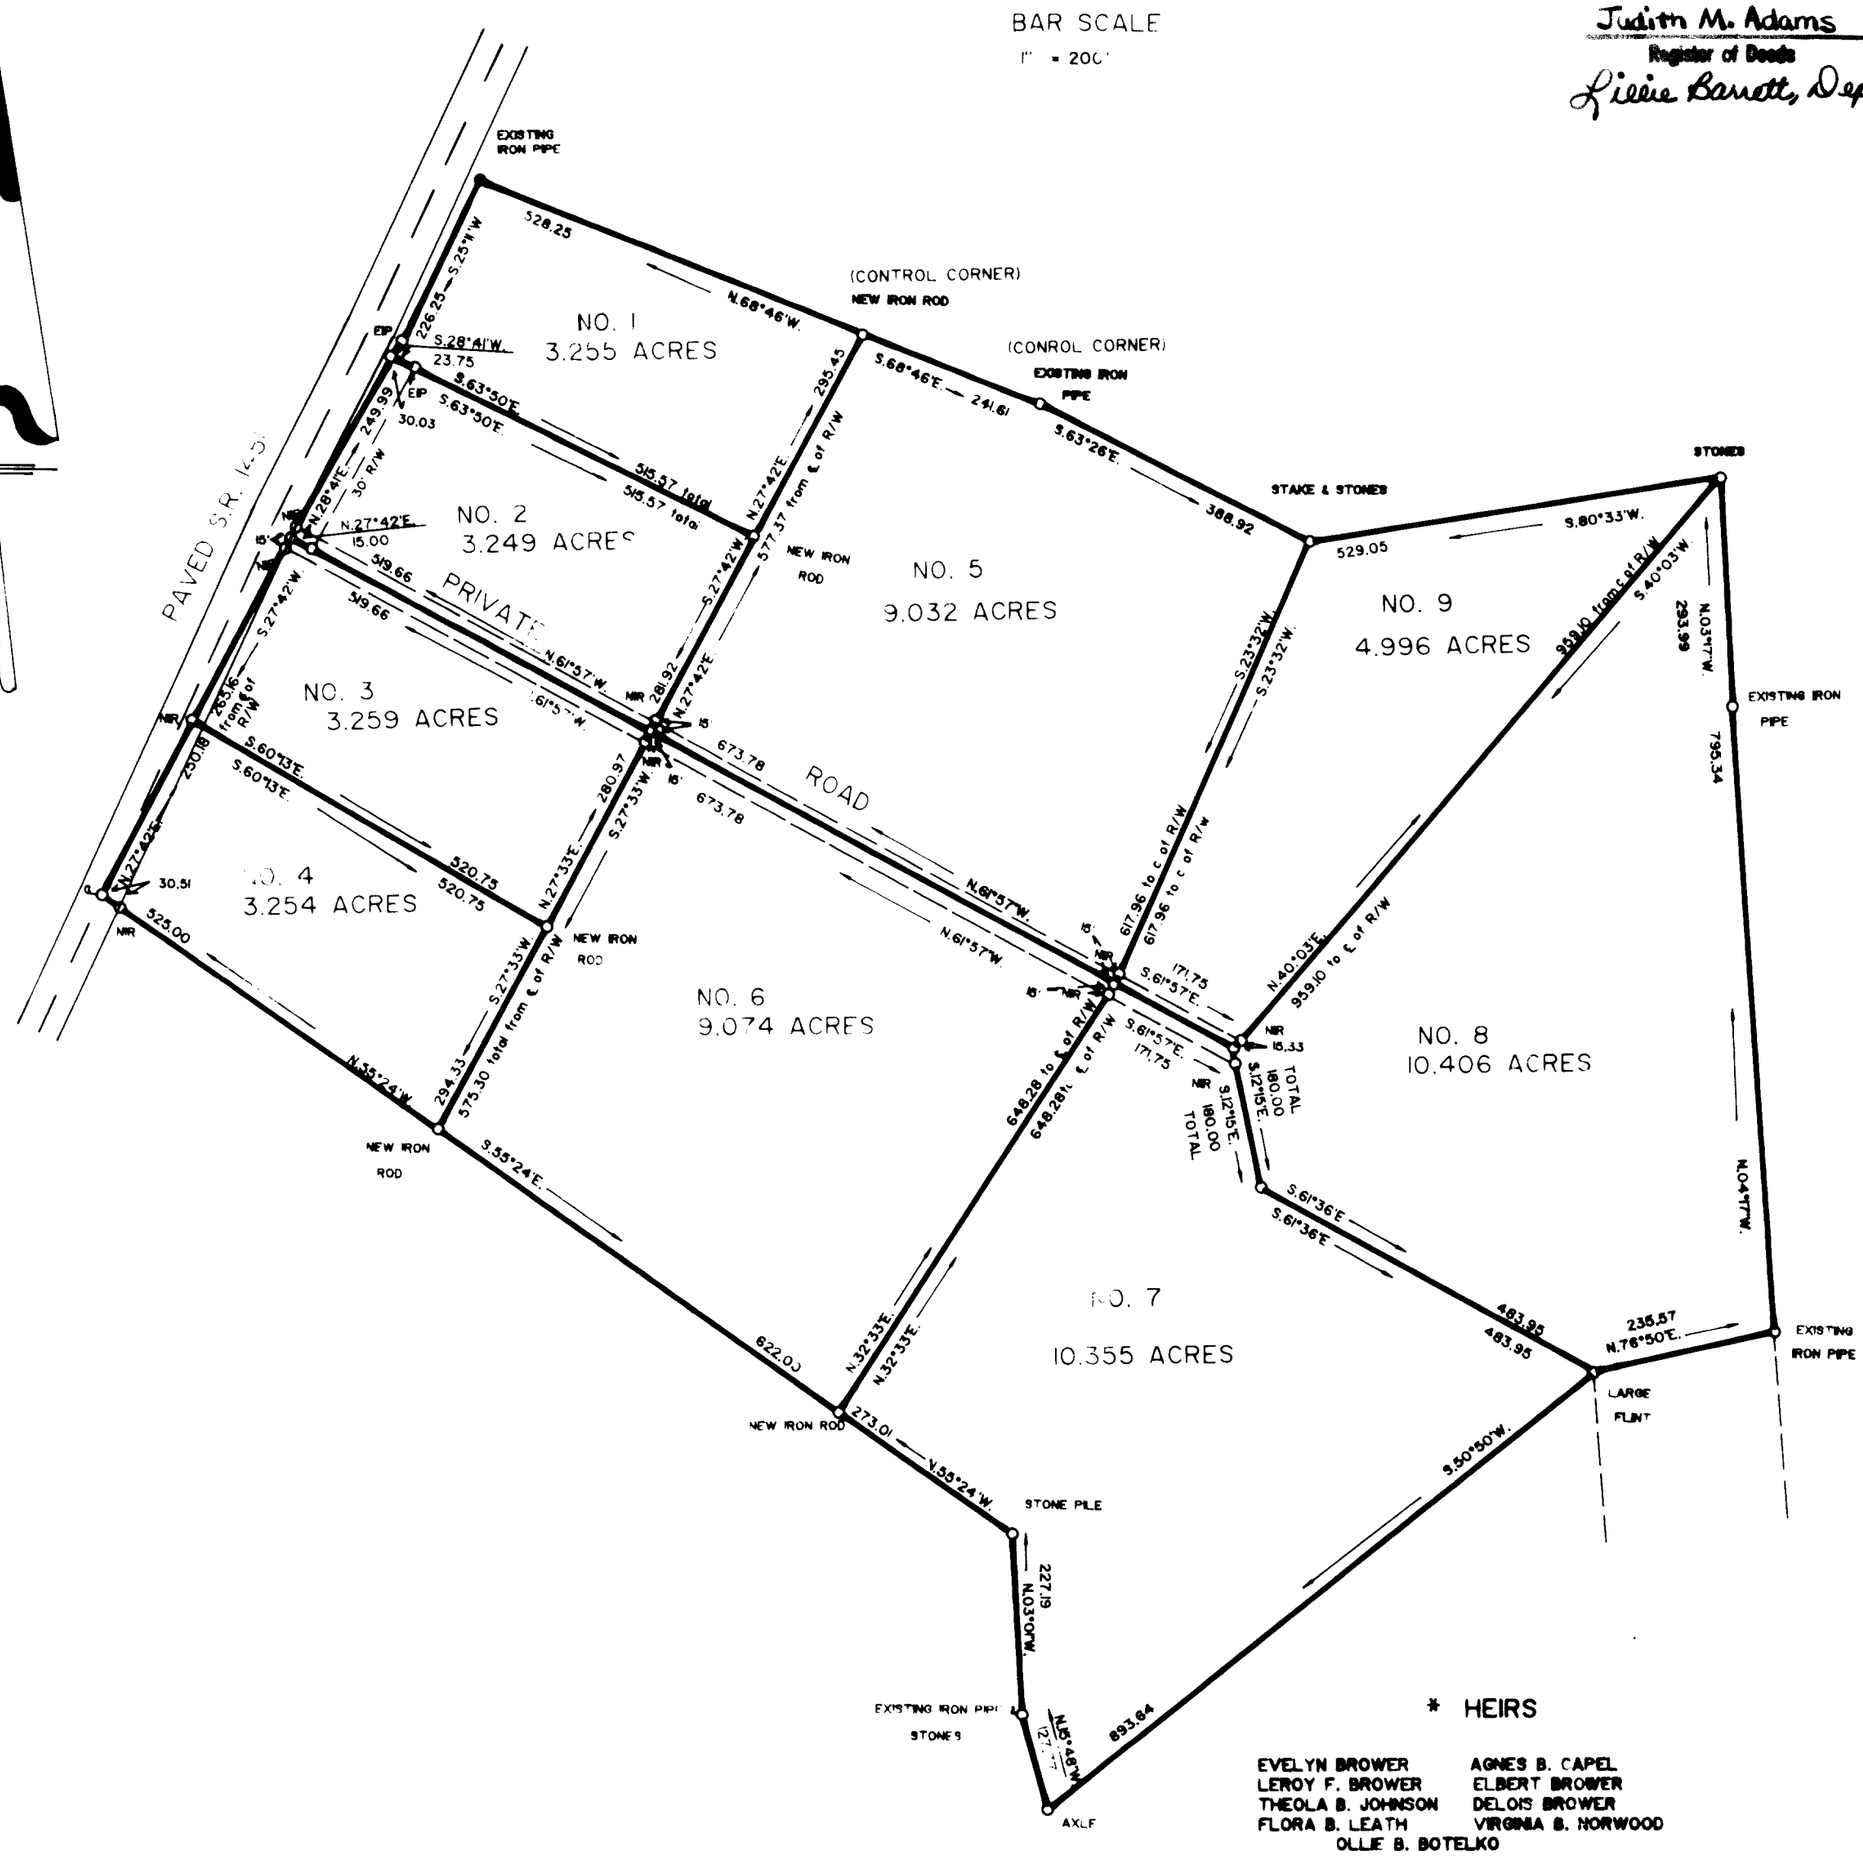

I Roger Clarence Cagle certify that this map was drawn under my supervision from an actual survey made under my supervision that the error of closure as calculated by latitudes and departures is 1 in 5,000+ that this map was prepared in accordance with G.S. 47-30 as amended. Witness my hand and seal this 1 day of November A.D. 19 89

Registration
Surveyor Roger Clarence Cagle
Address
Seagrove, N.C. 27341

The field data and the error of closure is As shown

"North Carolina Randolph County
I a Notary Public of the County and State aforesaid certify that Roger Clarence Cagle personally appeared before me this day and acknowledged the execution of the foregoing instrument. Witness my hand and official seal this 1 day of NOVEMBER 89
Jerry A. King
Notary Public
My Commission Expires
JANUARY 1, 1991

* HEIRS

EVELYN BROWER	AGNES B. CAPEL
LEROY F. BROWER	ELBERT BROWER
THEOLA B. JOHNSON	DELOIS BROWER
FLORA B. LEATH	VIRGINIA B. NORWOOD
OLLIE B. BOTELKO	

OLLIE B. BOTELKO
163 MIRIN AVENUE
ROOSEVELT, NEW YORK 11575

ANNIE J. BROWER ESTATE DIVISION*
SHEFFIELD TOWNSHIP
MOORE COUNTY
NORTH CAROLINA
DATE: NOVEMBER 1, 1989
SCALE: 1" = 200 FEET
DEED BOOK: 520 PAGE: 895

2 1992

JOB: 6982 B 10 B